



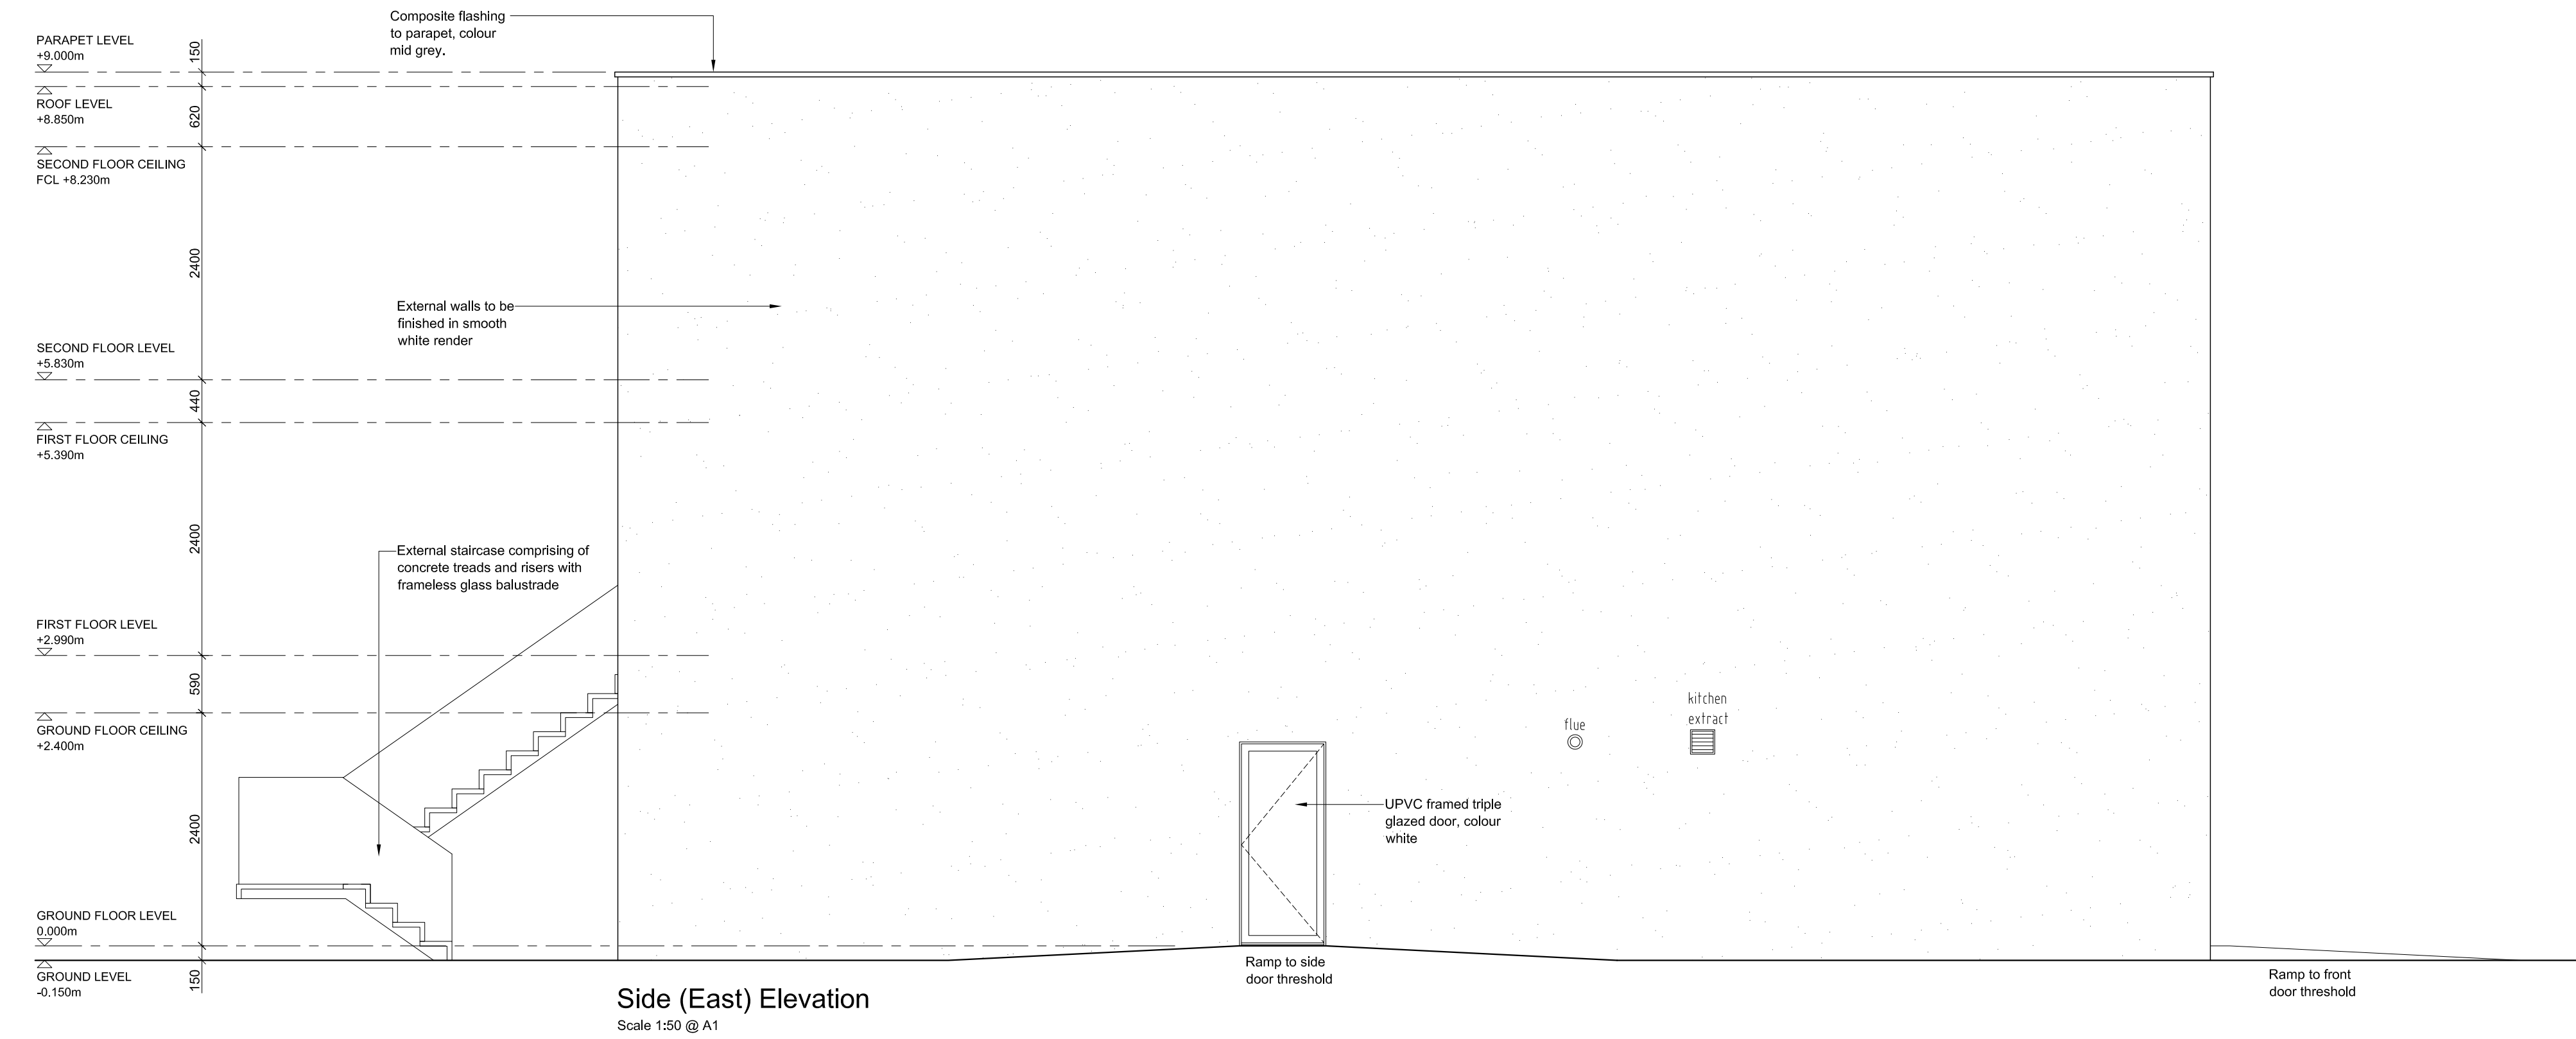

P L A N N I N G

A	Elevation titles revised	11 Mar 21
revision	description	date

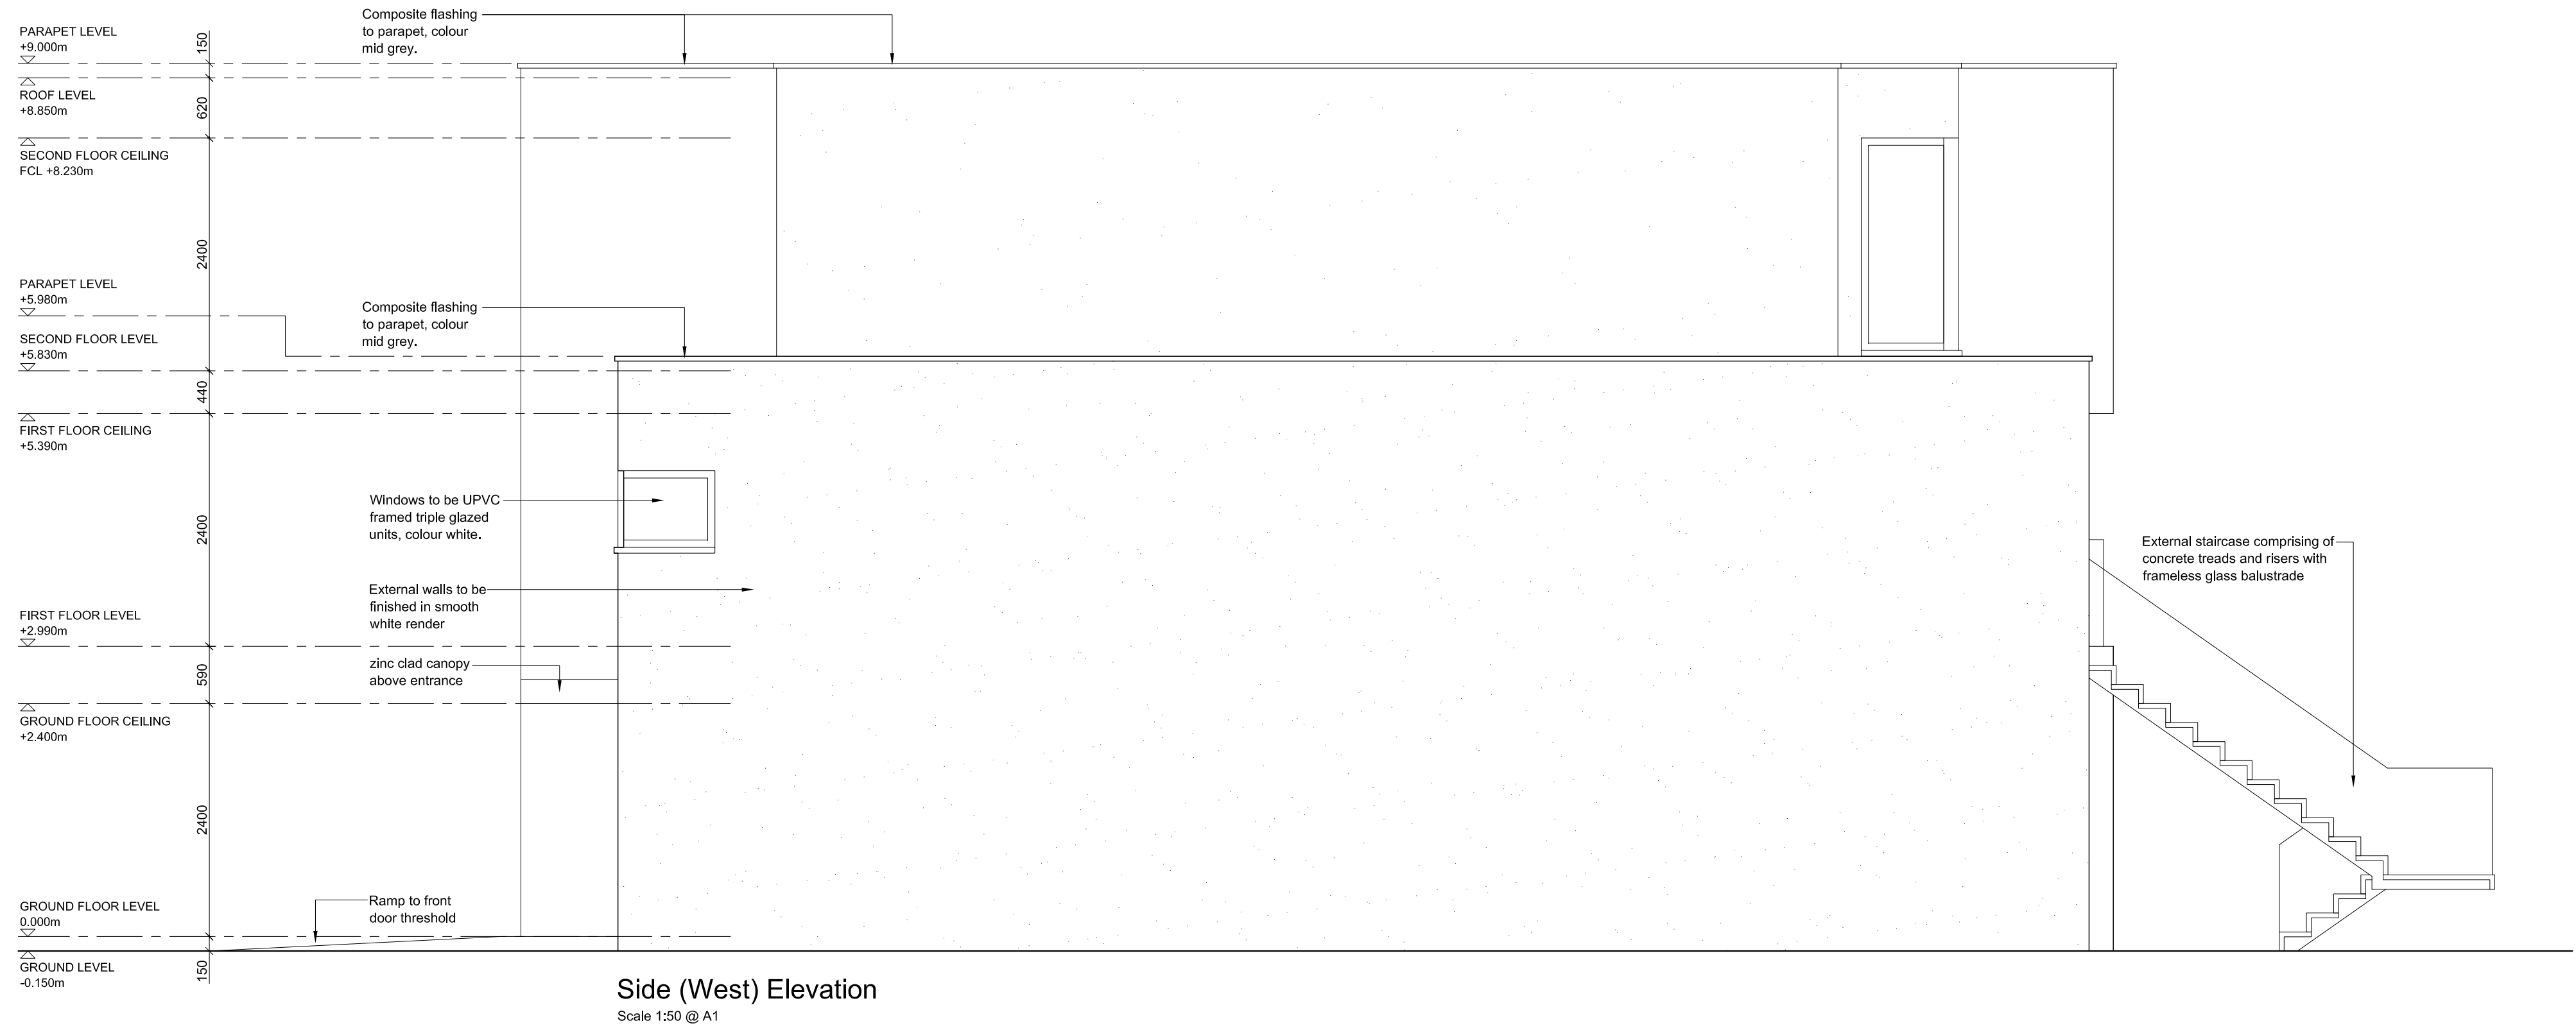

Project	Felpham House		
Title	Side Elevations		
Date	26.02.21	Drawn by	fm
Scale	1:50 @ A1	Drawing no.	7013/16
		Rev.	A

Do not Scale - check all measurements on site.
© Copyright remains with the designer