

NOTE
THIS DRAWING MAY BE SCALED FOR PLANNING PURPOSES ONLY.


ALL DIMENSIONS TO BE CHECKED ON SITE PRIOR TO COMMENCEMENT OF WORK. ALL DIMENSIONS RELATING TO SUB-CONTRACTORS OR SUPPLIERS WORK MUST BE CHECKED AND AGREED BETWEEN THE GENERAL CONTRACTOR, THE SUB-CONTRACTOR(S) AND / OR SUPPLIER(S). ALL DIMENSIONS ARE IN MILLIMETRES. ALL WORKS OR MATERIALS INDICATED ON THE DRAWING ARE TO BE TO THE LATEST BRITISH STANDARDS AND ARE TO BE CARRIED OUT IN ACCORDANCE WITH THE RELEVANT CODES OF PRACTICE OR RECOGNISED TRADE ASSOCIATION RECOMMENDATIONS AND PUBLICATIONS.

THIS DRAWING TO BE READ IN CONJUNCTION WITH ALL RELEVANT DRAWINGS AND SPECIFICATIONS OF OTHER CONSULTANTS.


ANY DISCREPANCIES ARE TO BE BROUGHT TO THE ATTENTION OF PDK ARCHITECTURE AND SURVEYING. IF IN DOUBT ASK.

© THIS DRAWING IS THE COPYRIGHT OF PDK ARCHITECTURE AND SURVEYING.


GROUND FLOOR

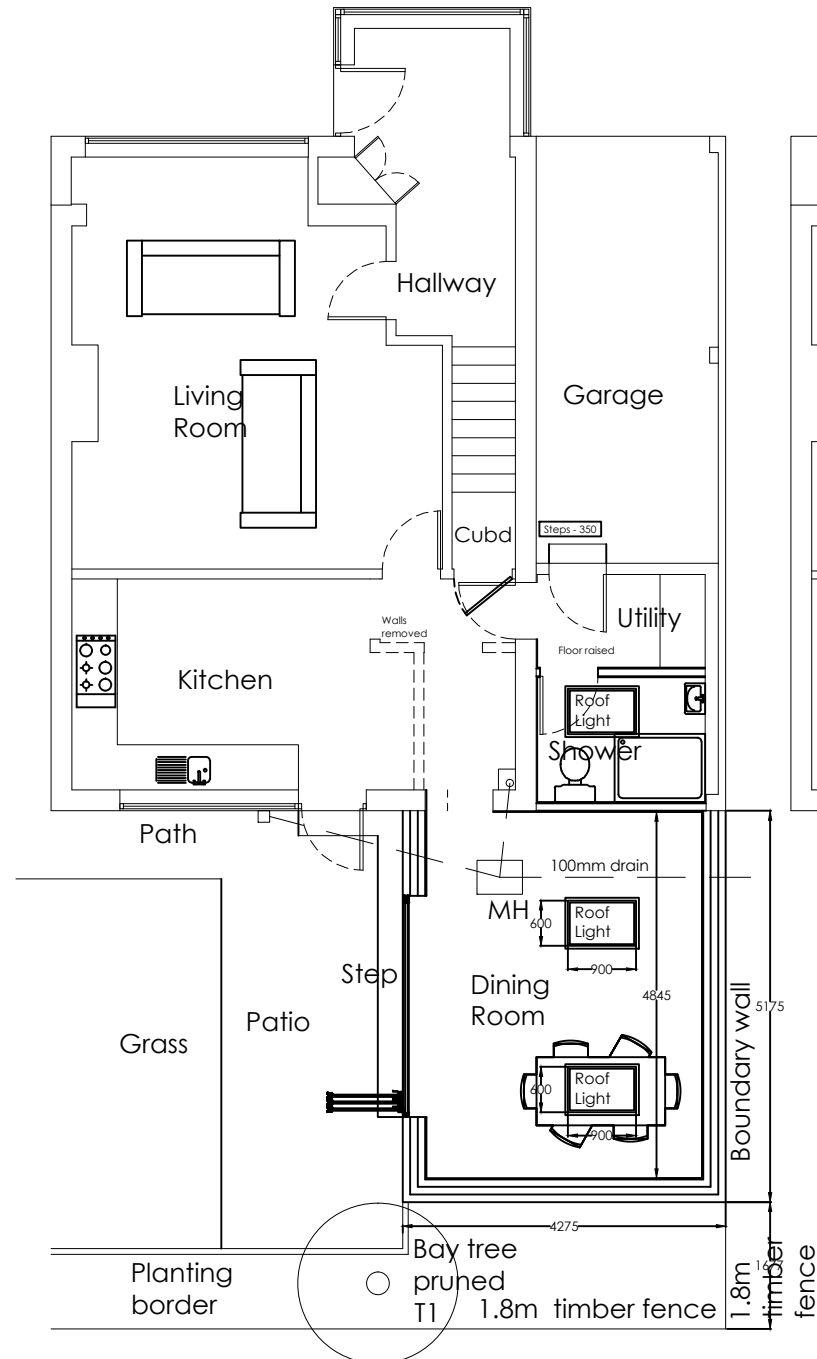

FIRST FLOOR

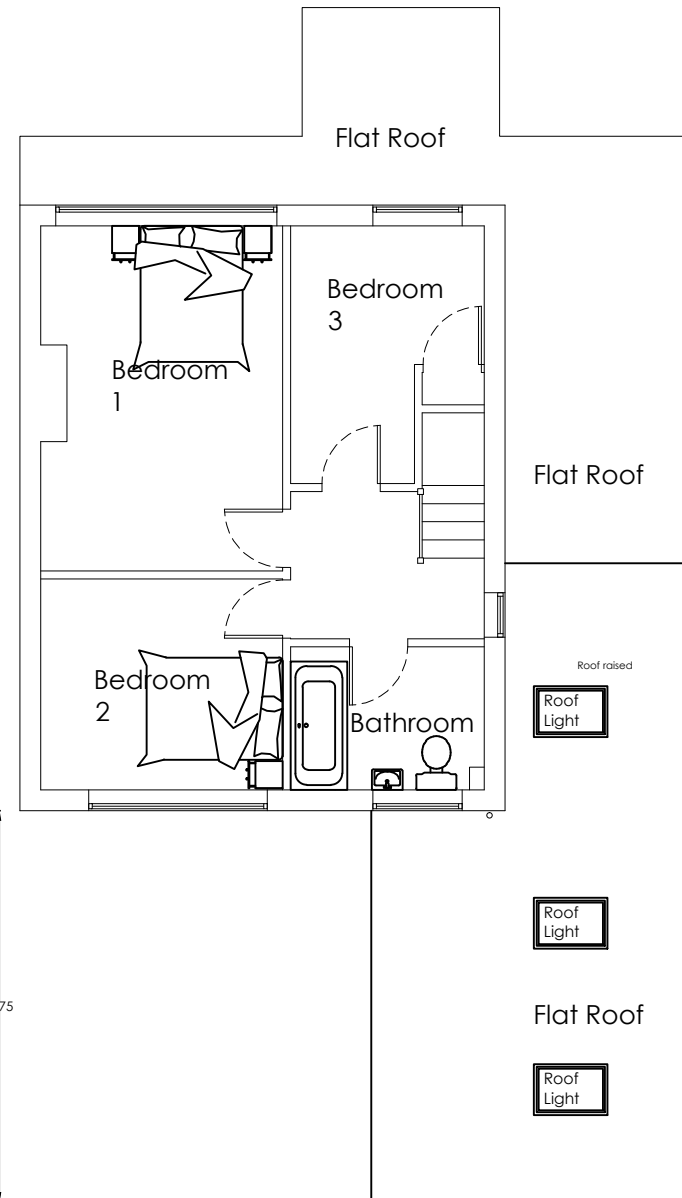

ROOF

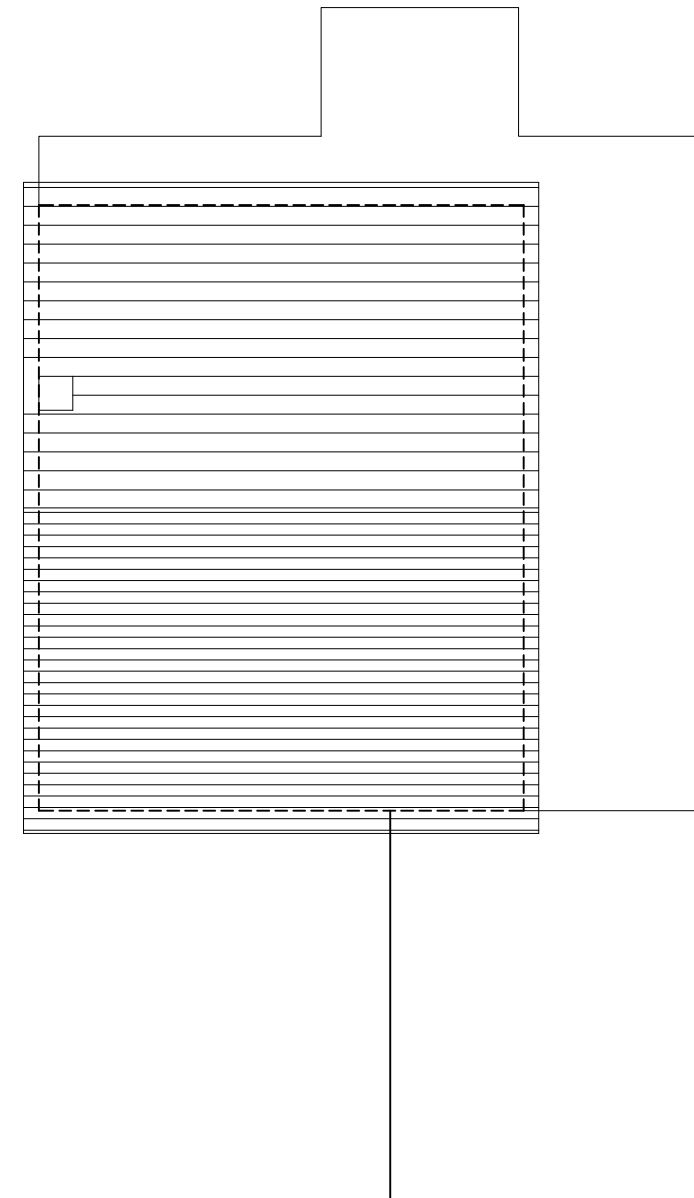

APPR	DATE	STATUS
------	------	--------

B	02-03-20	Internal layout	pjc
A	11-02-20	internal layout	pjc

REV	DATE	AMENDMENT	BY
-----	------	-----------	----

PROJECT	5 IVANHOE PLACE BOGNOR REGIS SUSSEX. PO22 7QN		
DRAWING	PROPOSED PLANS		
Date	Jan 2020	Drawn By	PJC
Scale	1: 100 @A3	Iss. App. By	DKC
Drawing No	002 B	File Location	0346
29 Breach Avenue, Southbourne, Emsworth, Hampshire. PO10 8NB T: 01243 697164 M: 078799471666 www.pdkconsulting.co.uk		PDK Architecture and Surveying	

1:100 @ A3

