


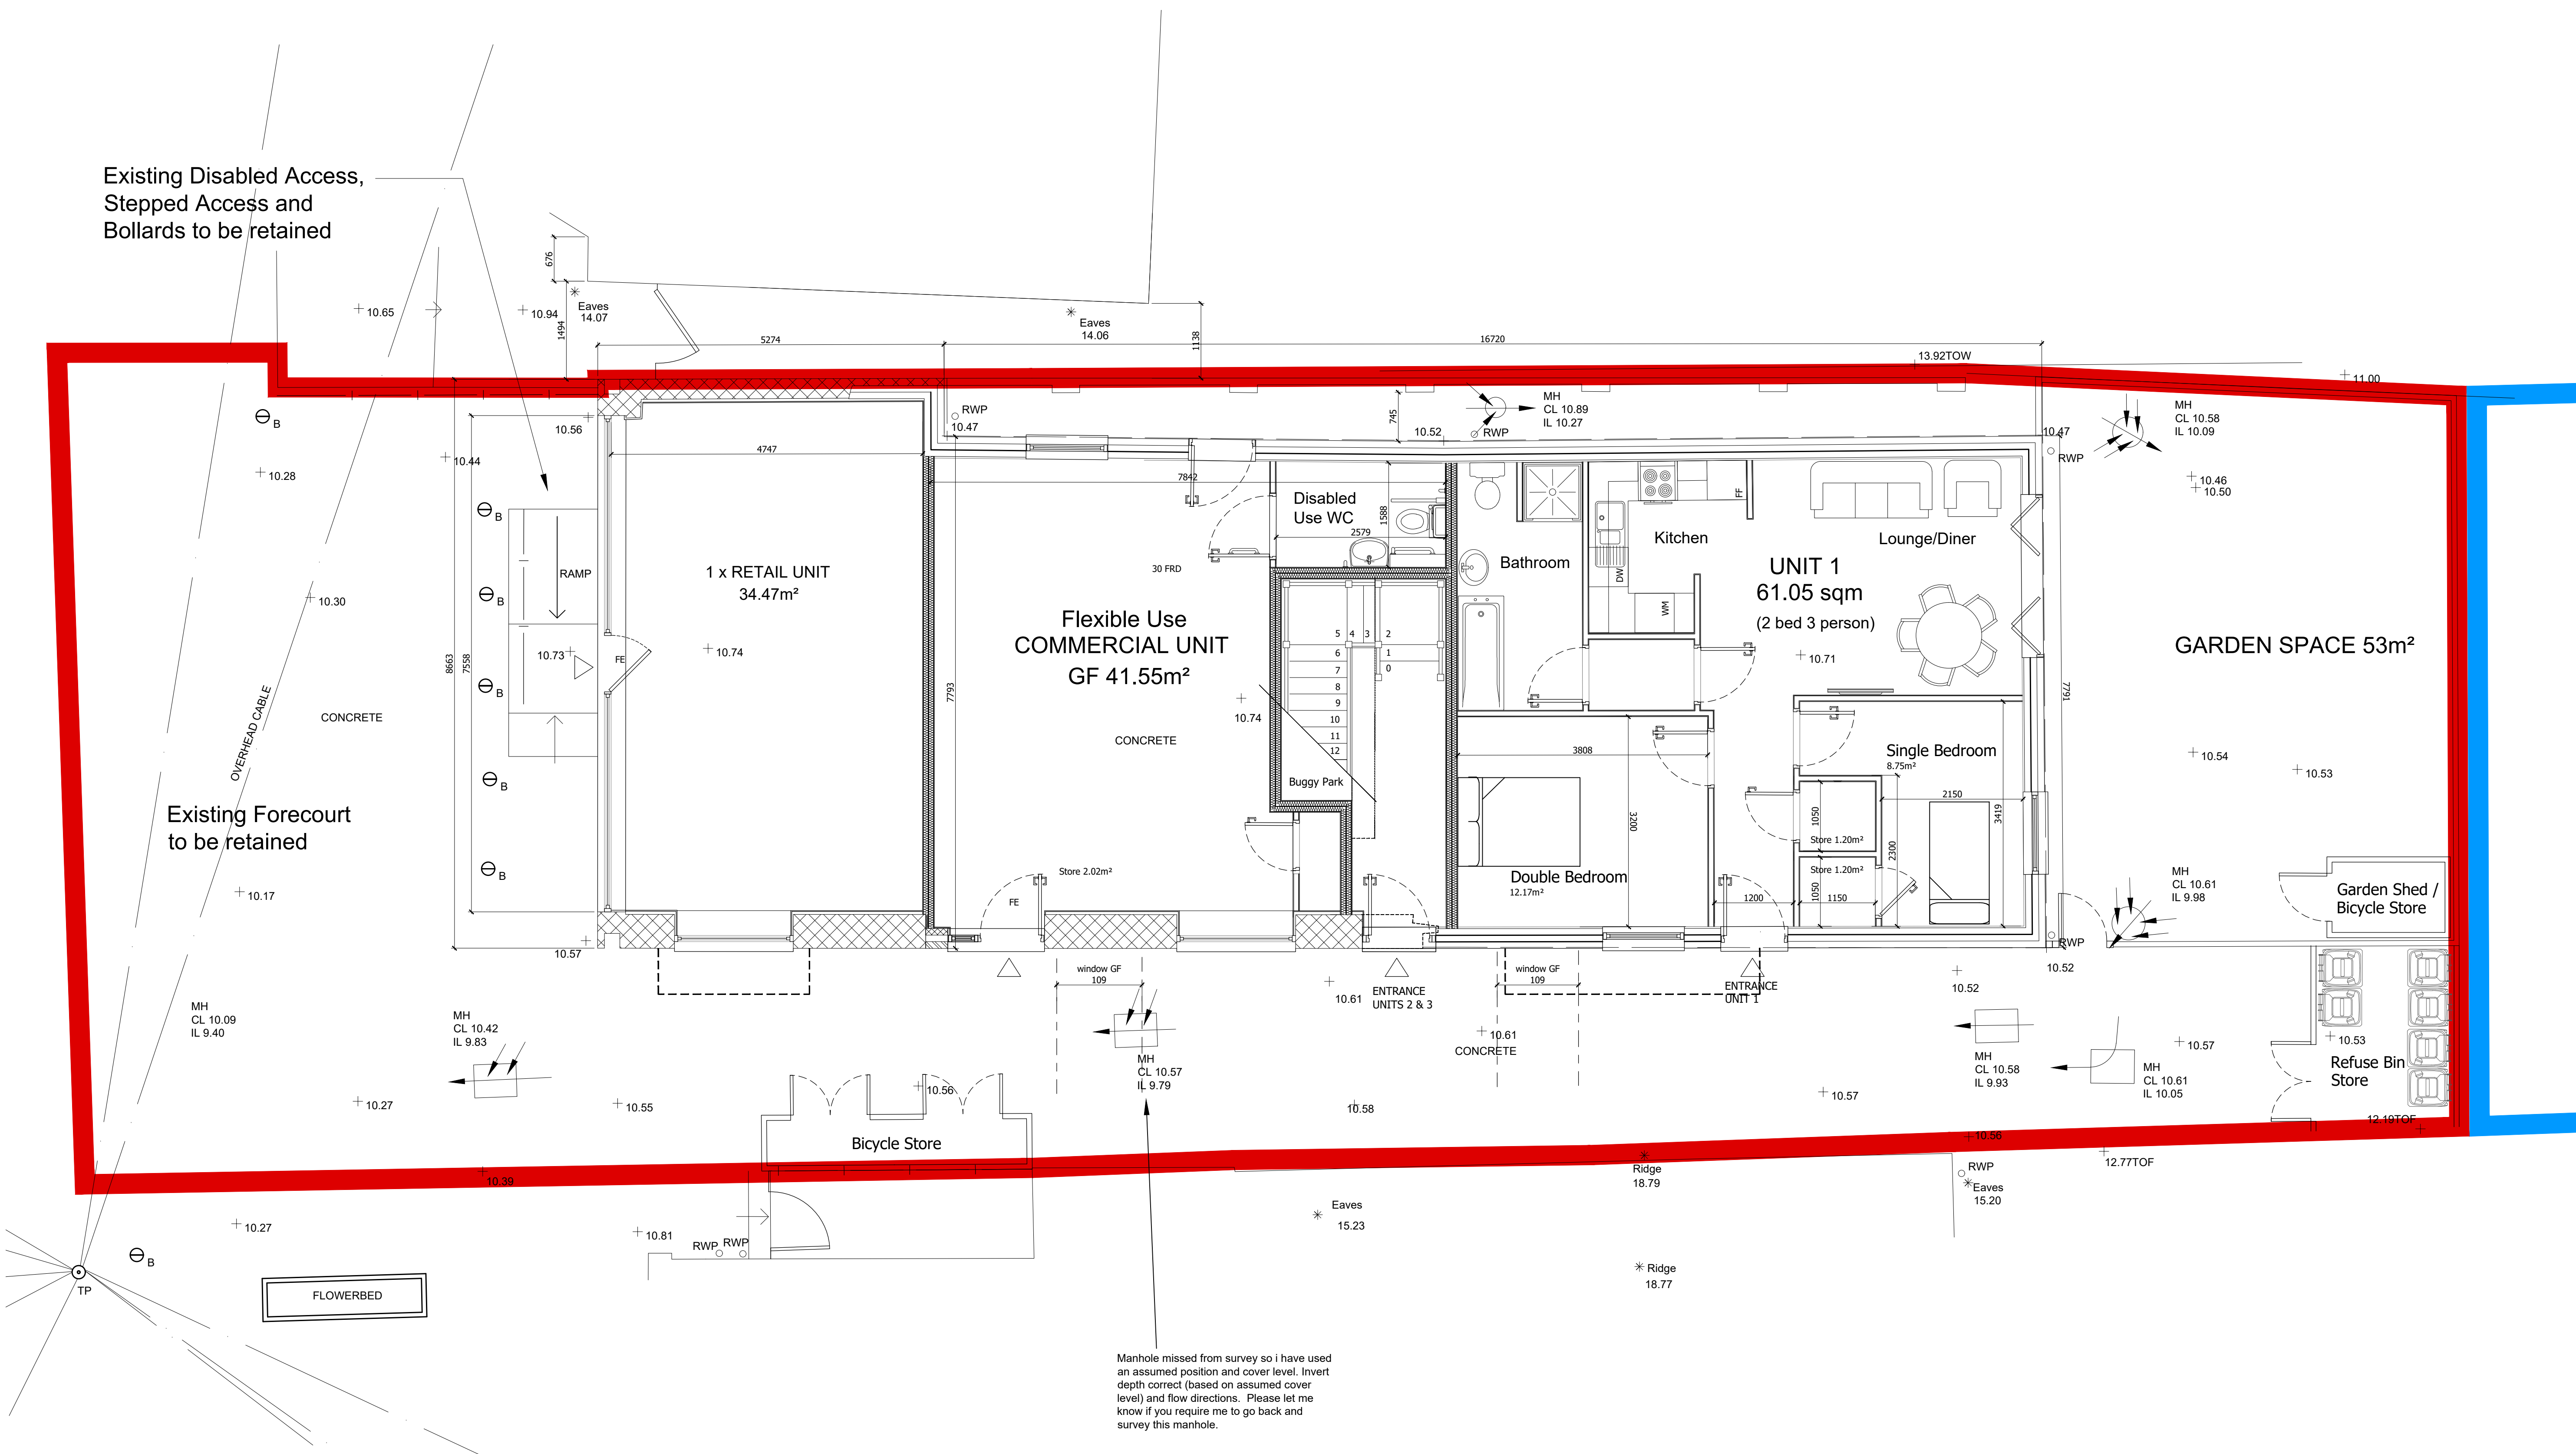

APPROXIMATE
DIRECTION
OF NORTH

