


ALL DIMENSIONS RELATING TO SUB-CONTRACTOR OR SUPPLIERS WORK MUST BE CHECKED ON SITE AND AGREED BETWEEN THE GENERAL CONTRACTOR & THE SUB-CONTRACTORS \ SUPPLIERS. ALL DIMENSIONS ARE IN MILLIMETERS. IF IN DOUBT ASK.

REV.	AMENDMENT	BY	DATE
A	Red and Blue lines adjusted to suit resizing of Garden space to accord with previous scheme	KC	02.03.21
B	2 No. Parking spaces shown to the building forecourt as per page 22 of the Transport Statement.	KC	08.05.21

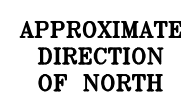

Date	January 2021	Drawn by	KC
Scales	1:50@A1/1:100@A3	Suitability	Survey
Doc No	019-DLS-00-00-DR-A-1009		Revision
			B

