



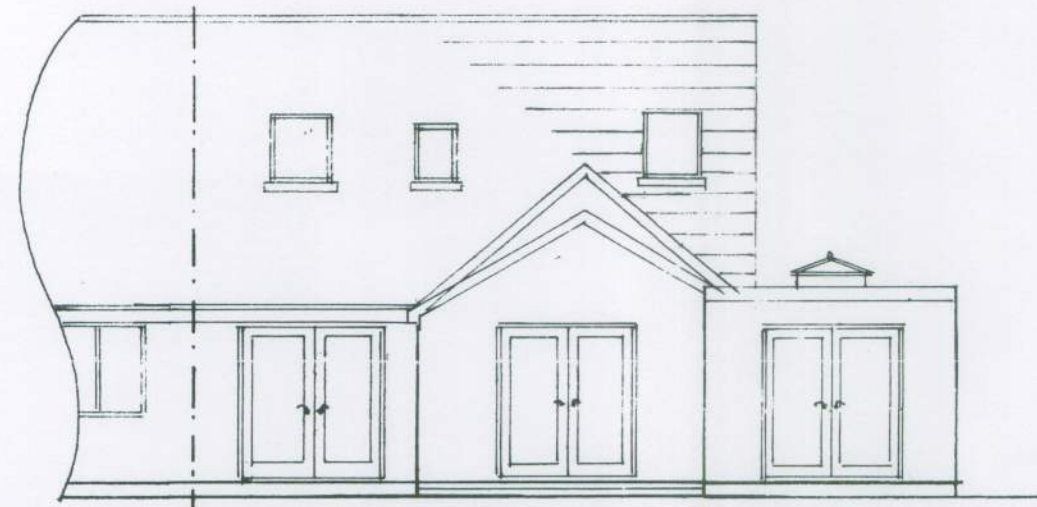


north

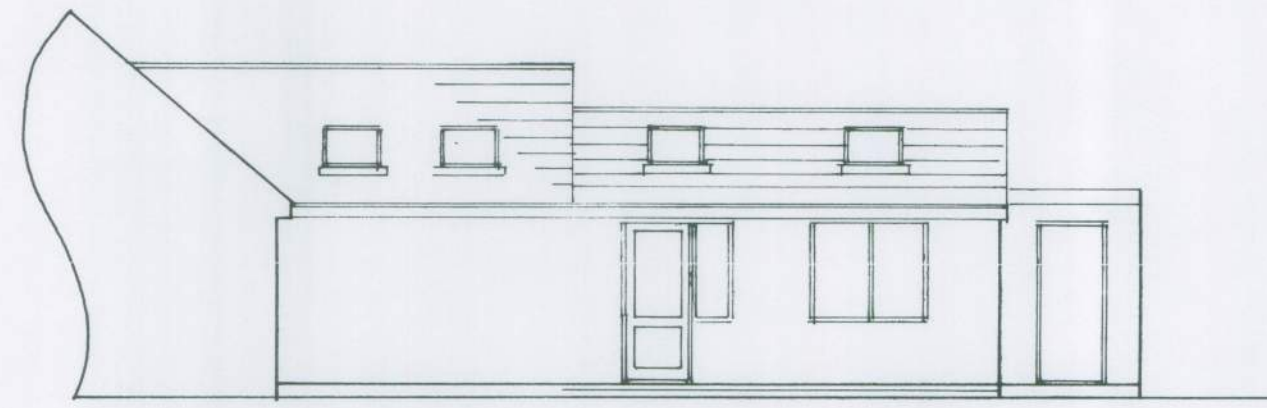

east


1 : 100

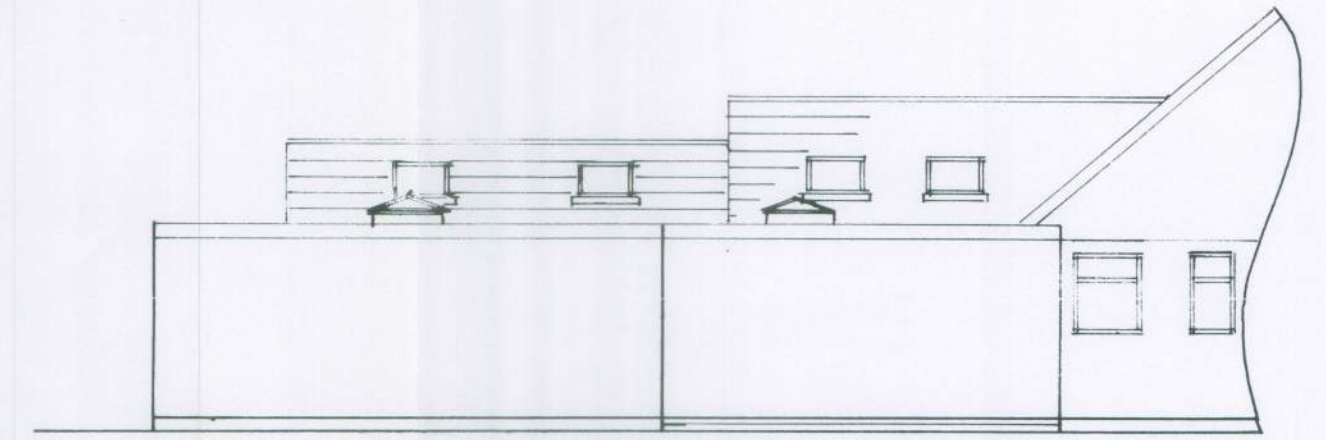

west

Extension previously approved under FP/228/14/HH


Raise existing brickwork wall to new ceiling level to match existing wall plate.

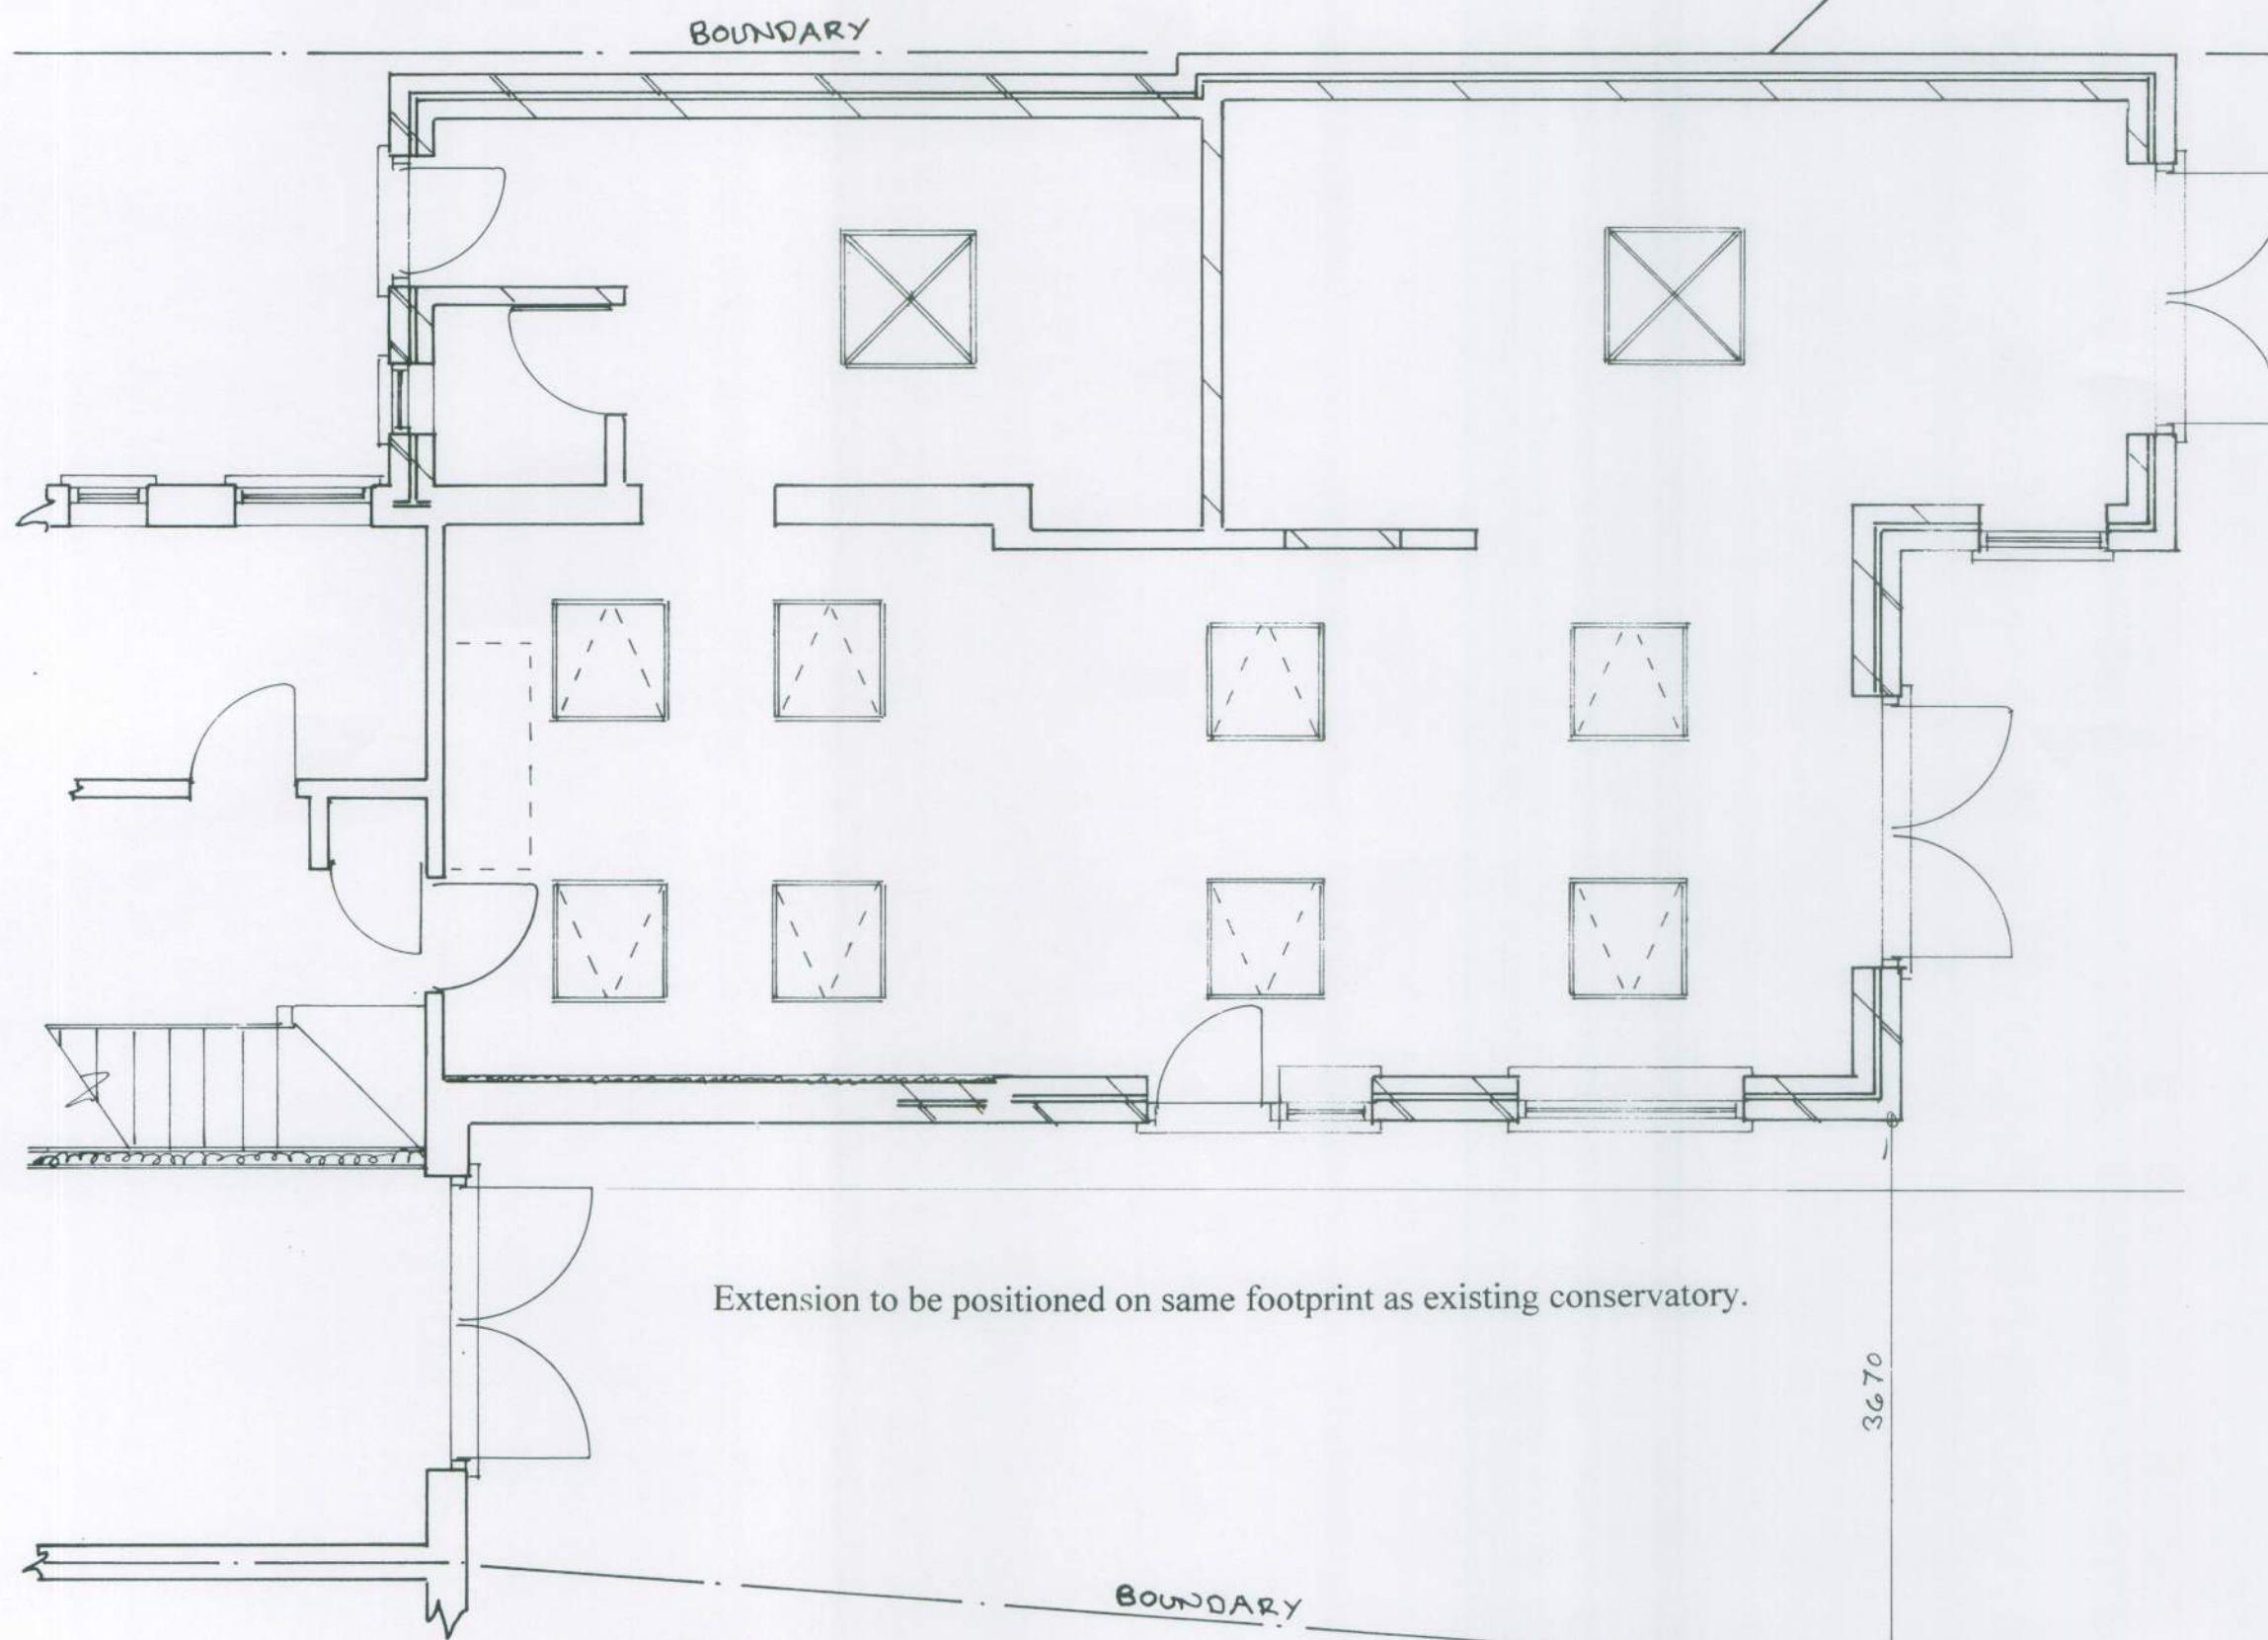

Plan


1 : 50

Proposed

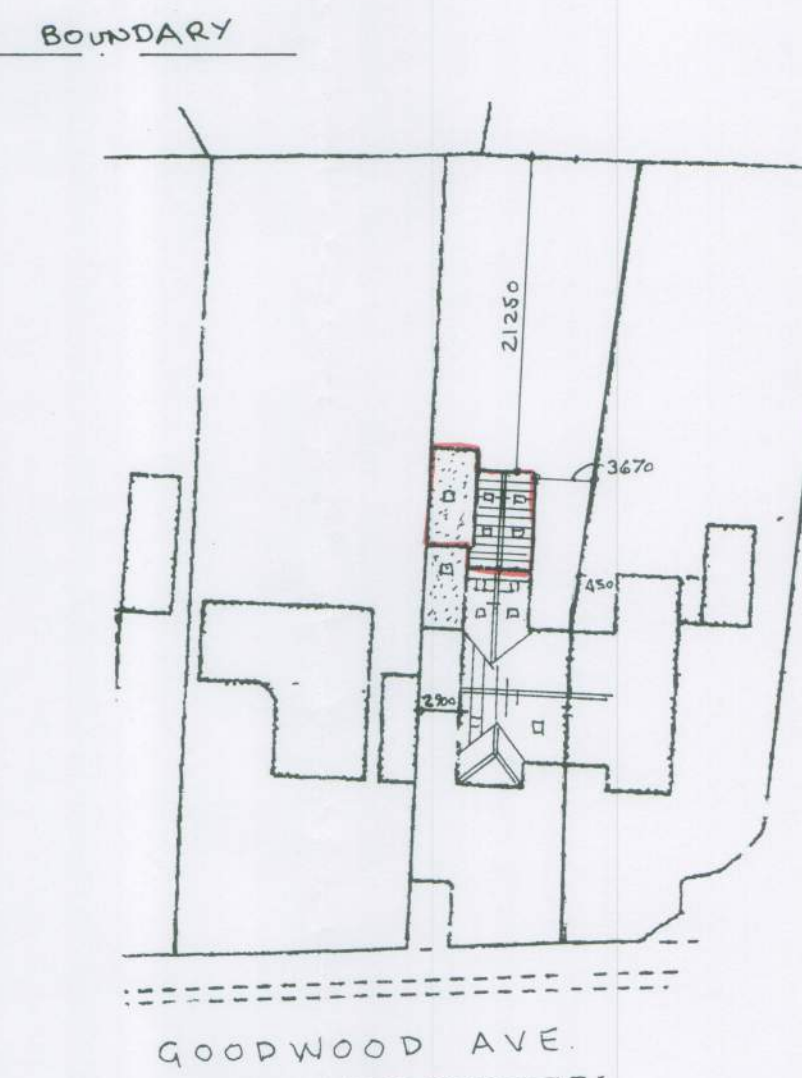

block plan

1 : 500

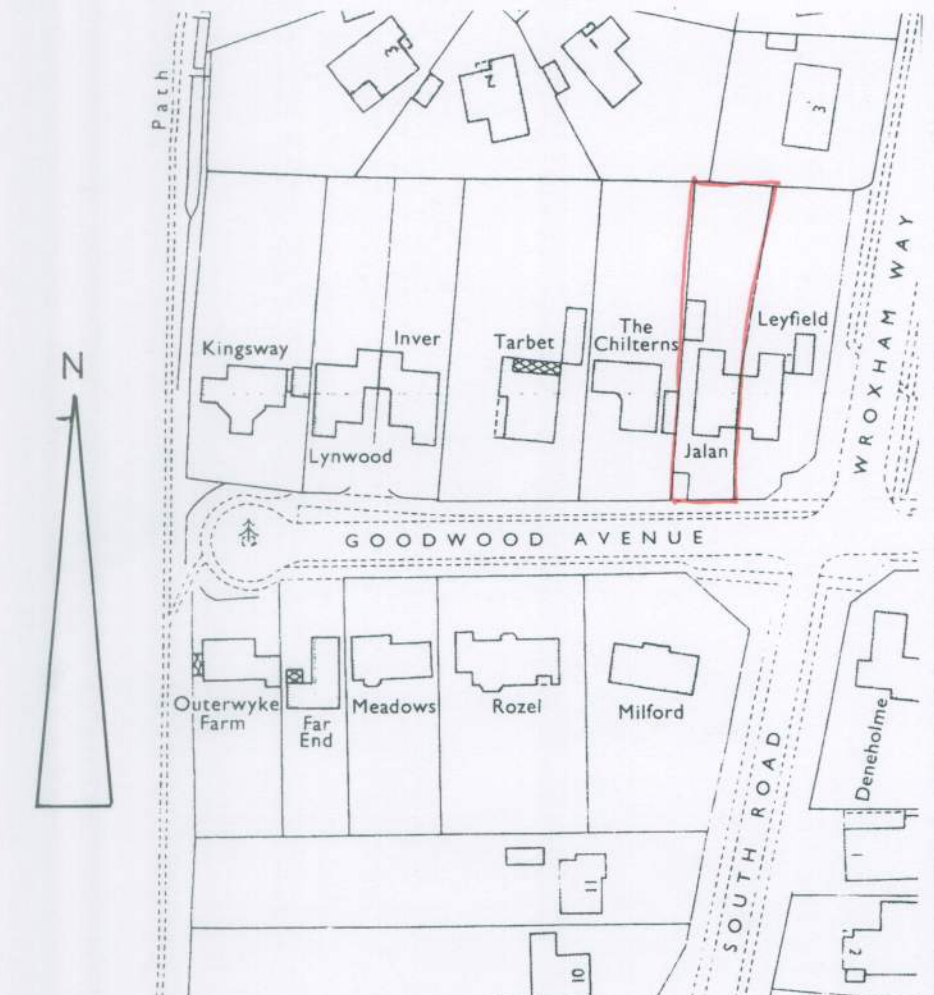

location plan

1 : 1250

sheet 1 of 2

PROPOSED SINGLE STOREY EXTENSION AT 14, GOODWOOD AVE., FELPHAM
FOR MR. & MRS. S. CORNELL.

Bryan Butcher
Rainbow Cottage
Nyetimber Lane
Bognor Regis PO21 3JX
01243 266871
07973 233442
bryan.butcher@btinternet.com
www.bryanbutcher.com