



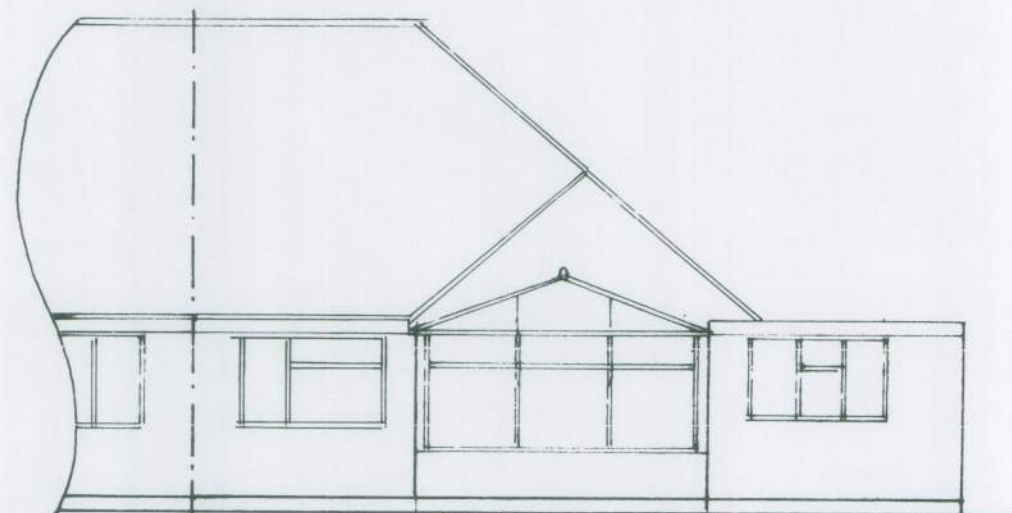

west

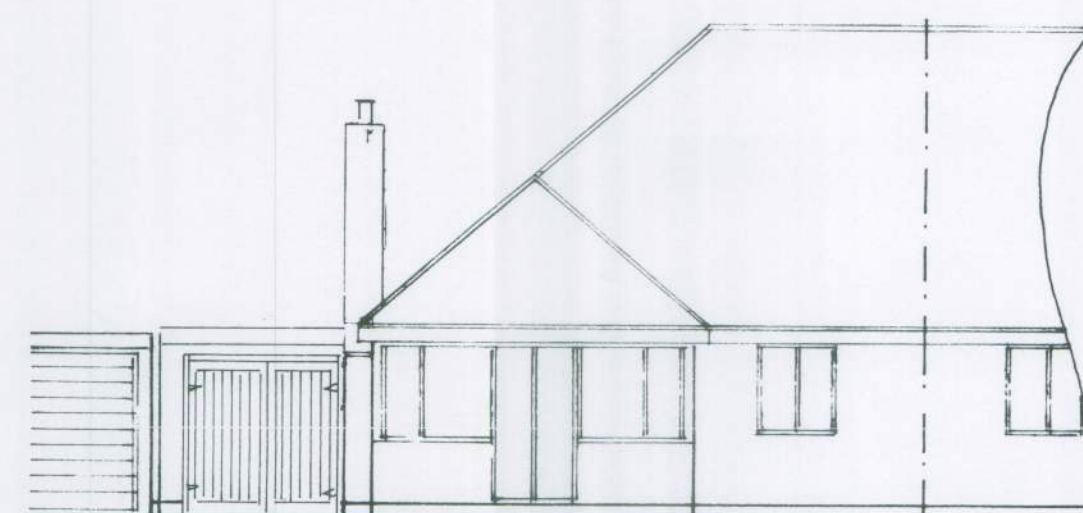

north





south

1 : 100



east

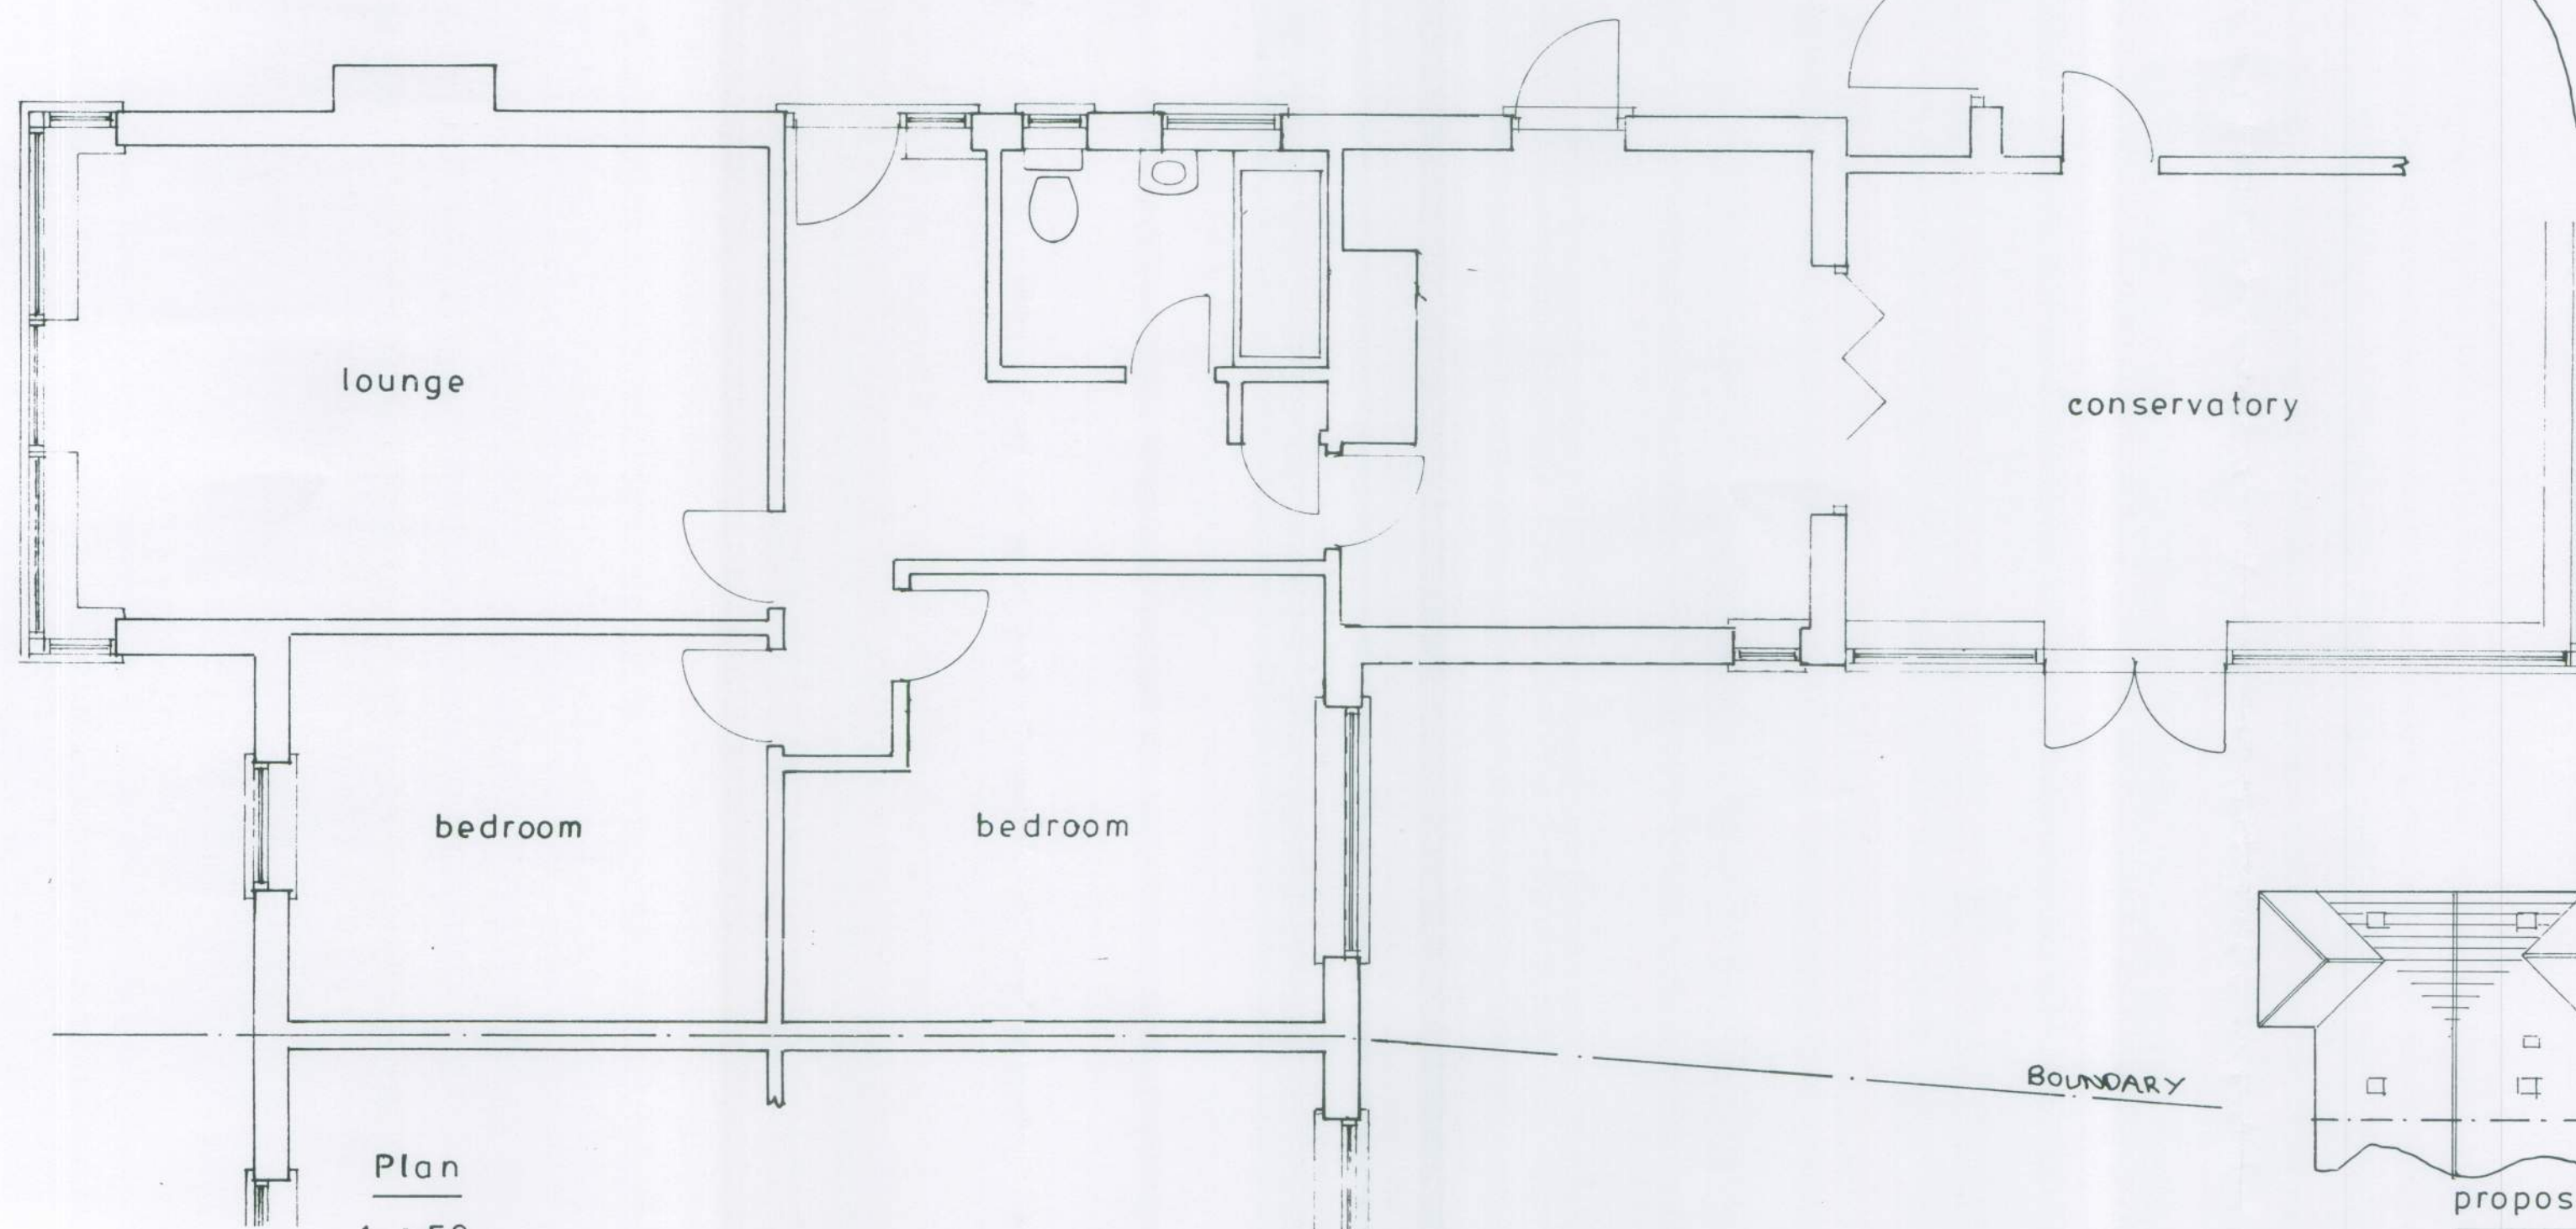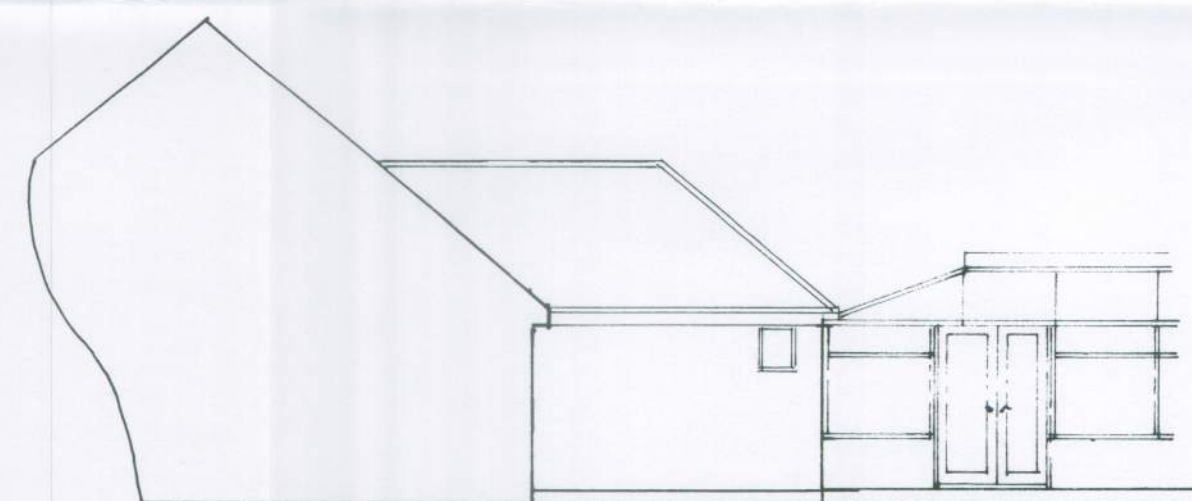

Plan
1 : 50


conservatory

store

lounge


bedroom

bedroom

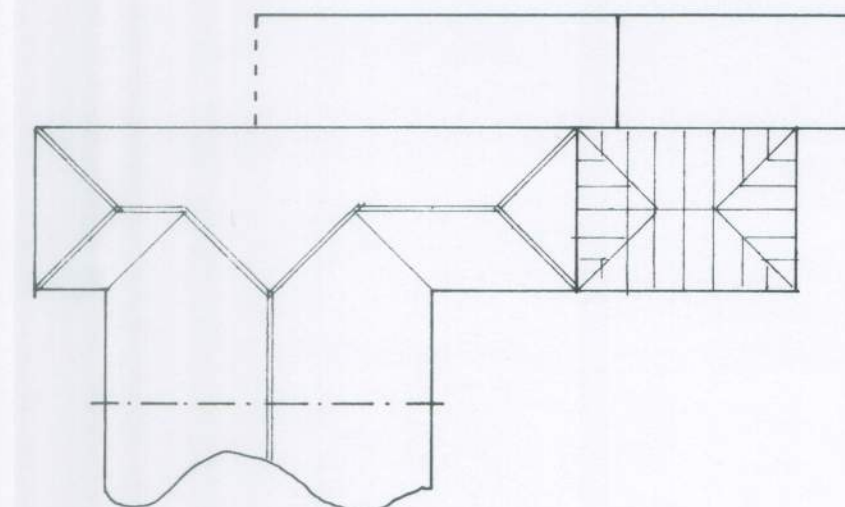

roof plan

1 : 200

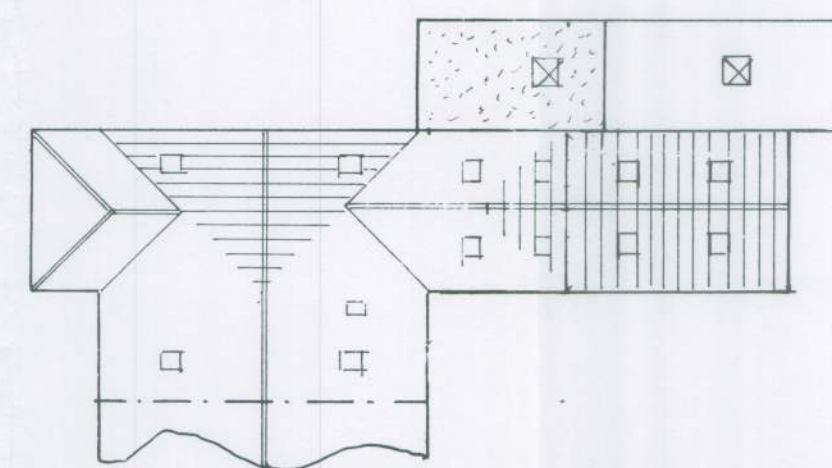

proposed roof plan

Existing

PROPOSED SINGLE STOREY EXTENSIONS AND LOFT CONVERSION AT 14, GOODWOOD AVE., FELPHAM
FOR MR. & MRS. S. CORNELL.

sheet 2 of 2

Bryan Butcher
Rainbow Cottage
Nyetimber Lane
Bognor Regis PO21 3JX
01243 266871
07973 233442
bryan.butcher@btinternet.com
www.bryanbutcher.com