



Ltd 2000-2003

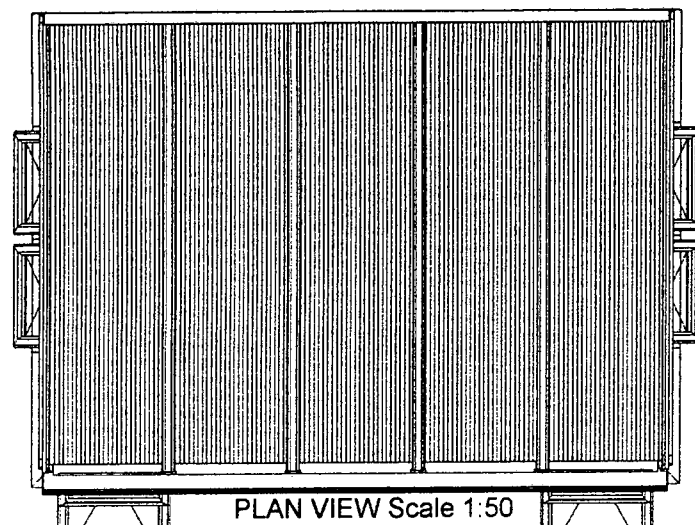


PLAN VIEW Scale 1:50

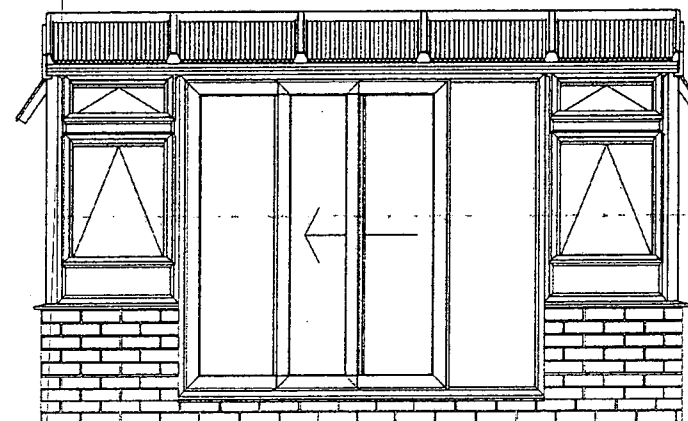


FRONT ELEVATION Scale 1:50

NORTH ELEVATION

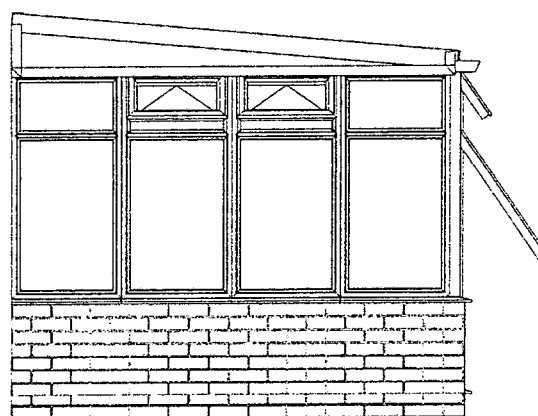

EAST ELEVATION

LEFT VIEW Scale 1:50

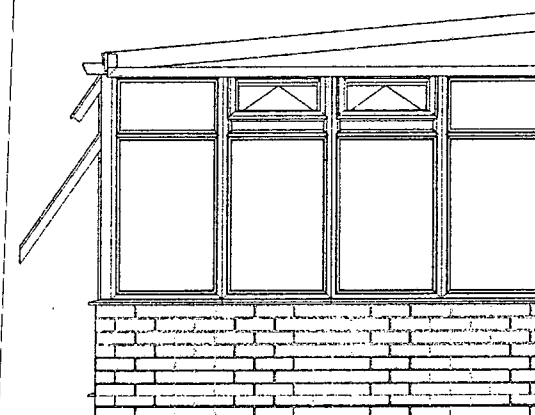

WEST ELEVATION

RIGHT VIEW Scale 1:50

Prepared for: Mrs A Bates
 Reference: V008/70
 Date: 8 / 3 / 2008
 Designers Signature:

O/A Width: 4200 mm O/A Depth: 3000 mm
 Gutter Ht: 2100 mm Transom Drop: 360mm
 Roof Pitch: 5.0°
 Internal Volume: 26.27 cu.m
 Dwarf Wall Ht: 600 mm
 Floor Area: 10.53 sq.m

G & H Windows & Conservatories

**3 Avisford Terrace
 Rose Green Road
 Bognor Regis, West Sussex**

Tel : 01243 268777 Fax: 01243 268422