

G & H Windows & Conservatories

REF: V008/70

SCALE 1:100

PROPOSED CONSERVATORY:-


21 COPELAND ROAD

FELPHAM

BORNER REGIS

WEST SUSSEX

PO22 7JY

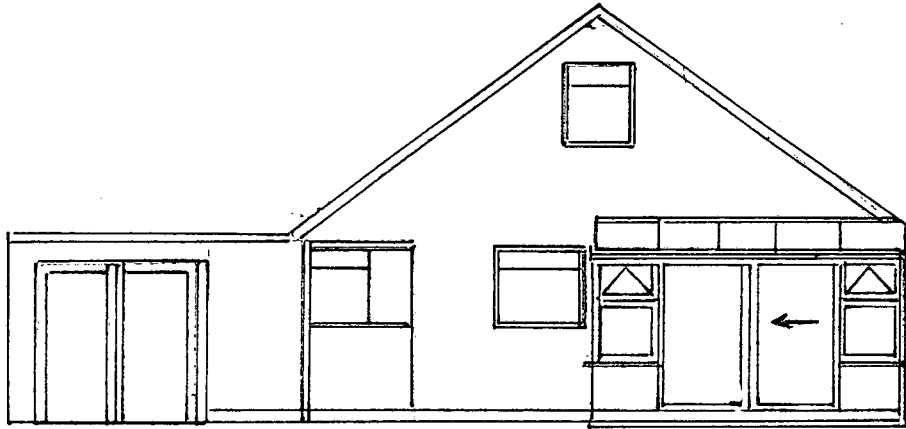

LEARN-TO CONSERVATORY 4200MM X 3060MM
 DWARF WALLS 600MM HIGH BRICKWORK OUTSIDE
 TO MATCH EXISTING. WHITE PVC FRAMES.
 POLYCARBONATE ROOF

NORTH ELEVATION