

SCHEDULE OF UNITS CURRENTLY APPROVED					
TYPE	NAME	DESCRIPTION	No.	Sq/Ft	Tot. Sq/Ft
PRIVATE					
536	MOORECROFT	5 BEDROOM HOUSE	9	2236	20124
597	BUCKINGHAM	5 BEDROOM HOUSE	6	2164	12984
584	GLIDEWELL	5 BEDROOM HOUSE	5	2287	11435
502	BALSHAW	5 BEDROOM HOUSE	3	2633	7899
436	LAYTON	4 BEDROOM HOUSE	2	1591	3182
421	WINCESTER	4 BEDROOM HOUSE	3	1771	5313
			28		60937
SITE AREA (HA)					
SITE AREA (A)					
NETT SITE AREA (HA)					
NETT SITE AREA (A)					
DENSITY 1 (SQ.FT/A)					
DENSITY 2 (U/HA)					

SCHEDULE OF UNITS PROPOSED REDESIGN					
TYPE	NAME	DESCRIPTION	No.	Sq/Ft	Tot. Sq/Ft
PRIVATE					
LAY	LAYTON	4 BEDROOM HOUSE	13	1591	20883
WIN	WINSTONE	4 BEDROOM HOUSE	9	1771	15939
IRV	IRVING	4 BEDROOM HOUSE	8	1167	9336
COR	CORNELL	4 BEDROOM HOUSE	3	1374	4122
SHE	SHENTON	4 BEDROOM HOUSE	5	1260	6300
			38		56380
SITE AREA (HA)					
SITE AREA (A)					
NETT SITE AREA (HA)					
NETT SITE AREA (A)					
DENSITY 1 (SQ.FT/A)					
DENSITY 2 (U/HA)					

Drawn by: SD Checked by:


Date: 23/01/2015

© This drawing and the works depicted contains information that is the copyright of Carlton Design Partnership Ltd. This drawing may also contain copyrighted information of third parties. This drawing or part thereof may not be reproduced, re-used or altered except with the written permission of the originator. No liability will be accepted for amendments made by third parties. Scaled measurements must not be taken from this drawing. Any discrepancy or discrepancy must be notified to the originator in writing. This drawing may contain Ordnance Survey Data that is subject to Crown Copyright. All Rights reserved.

Revisions

Rev	Date	Drawn	Checked
A	11/03/15	MJW	

UPDATED IN LINE WITH SITE LAYOUT.

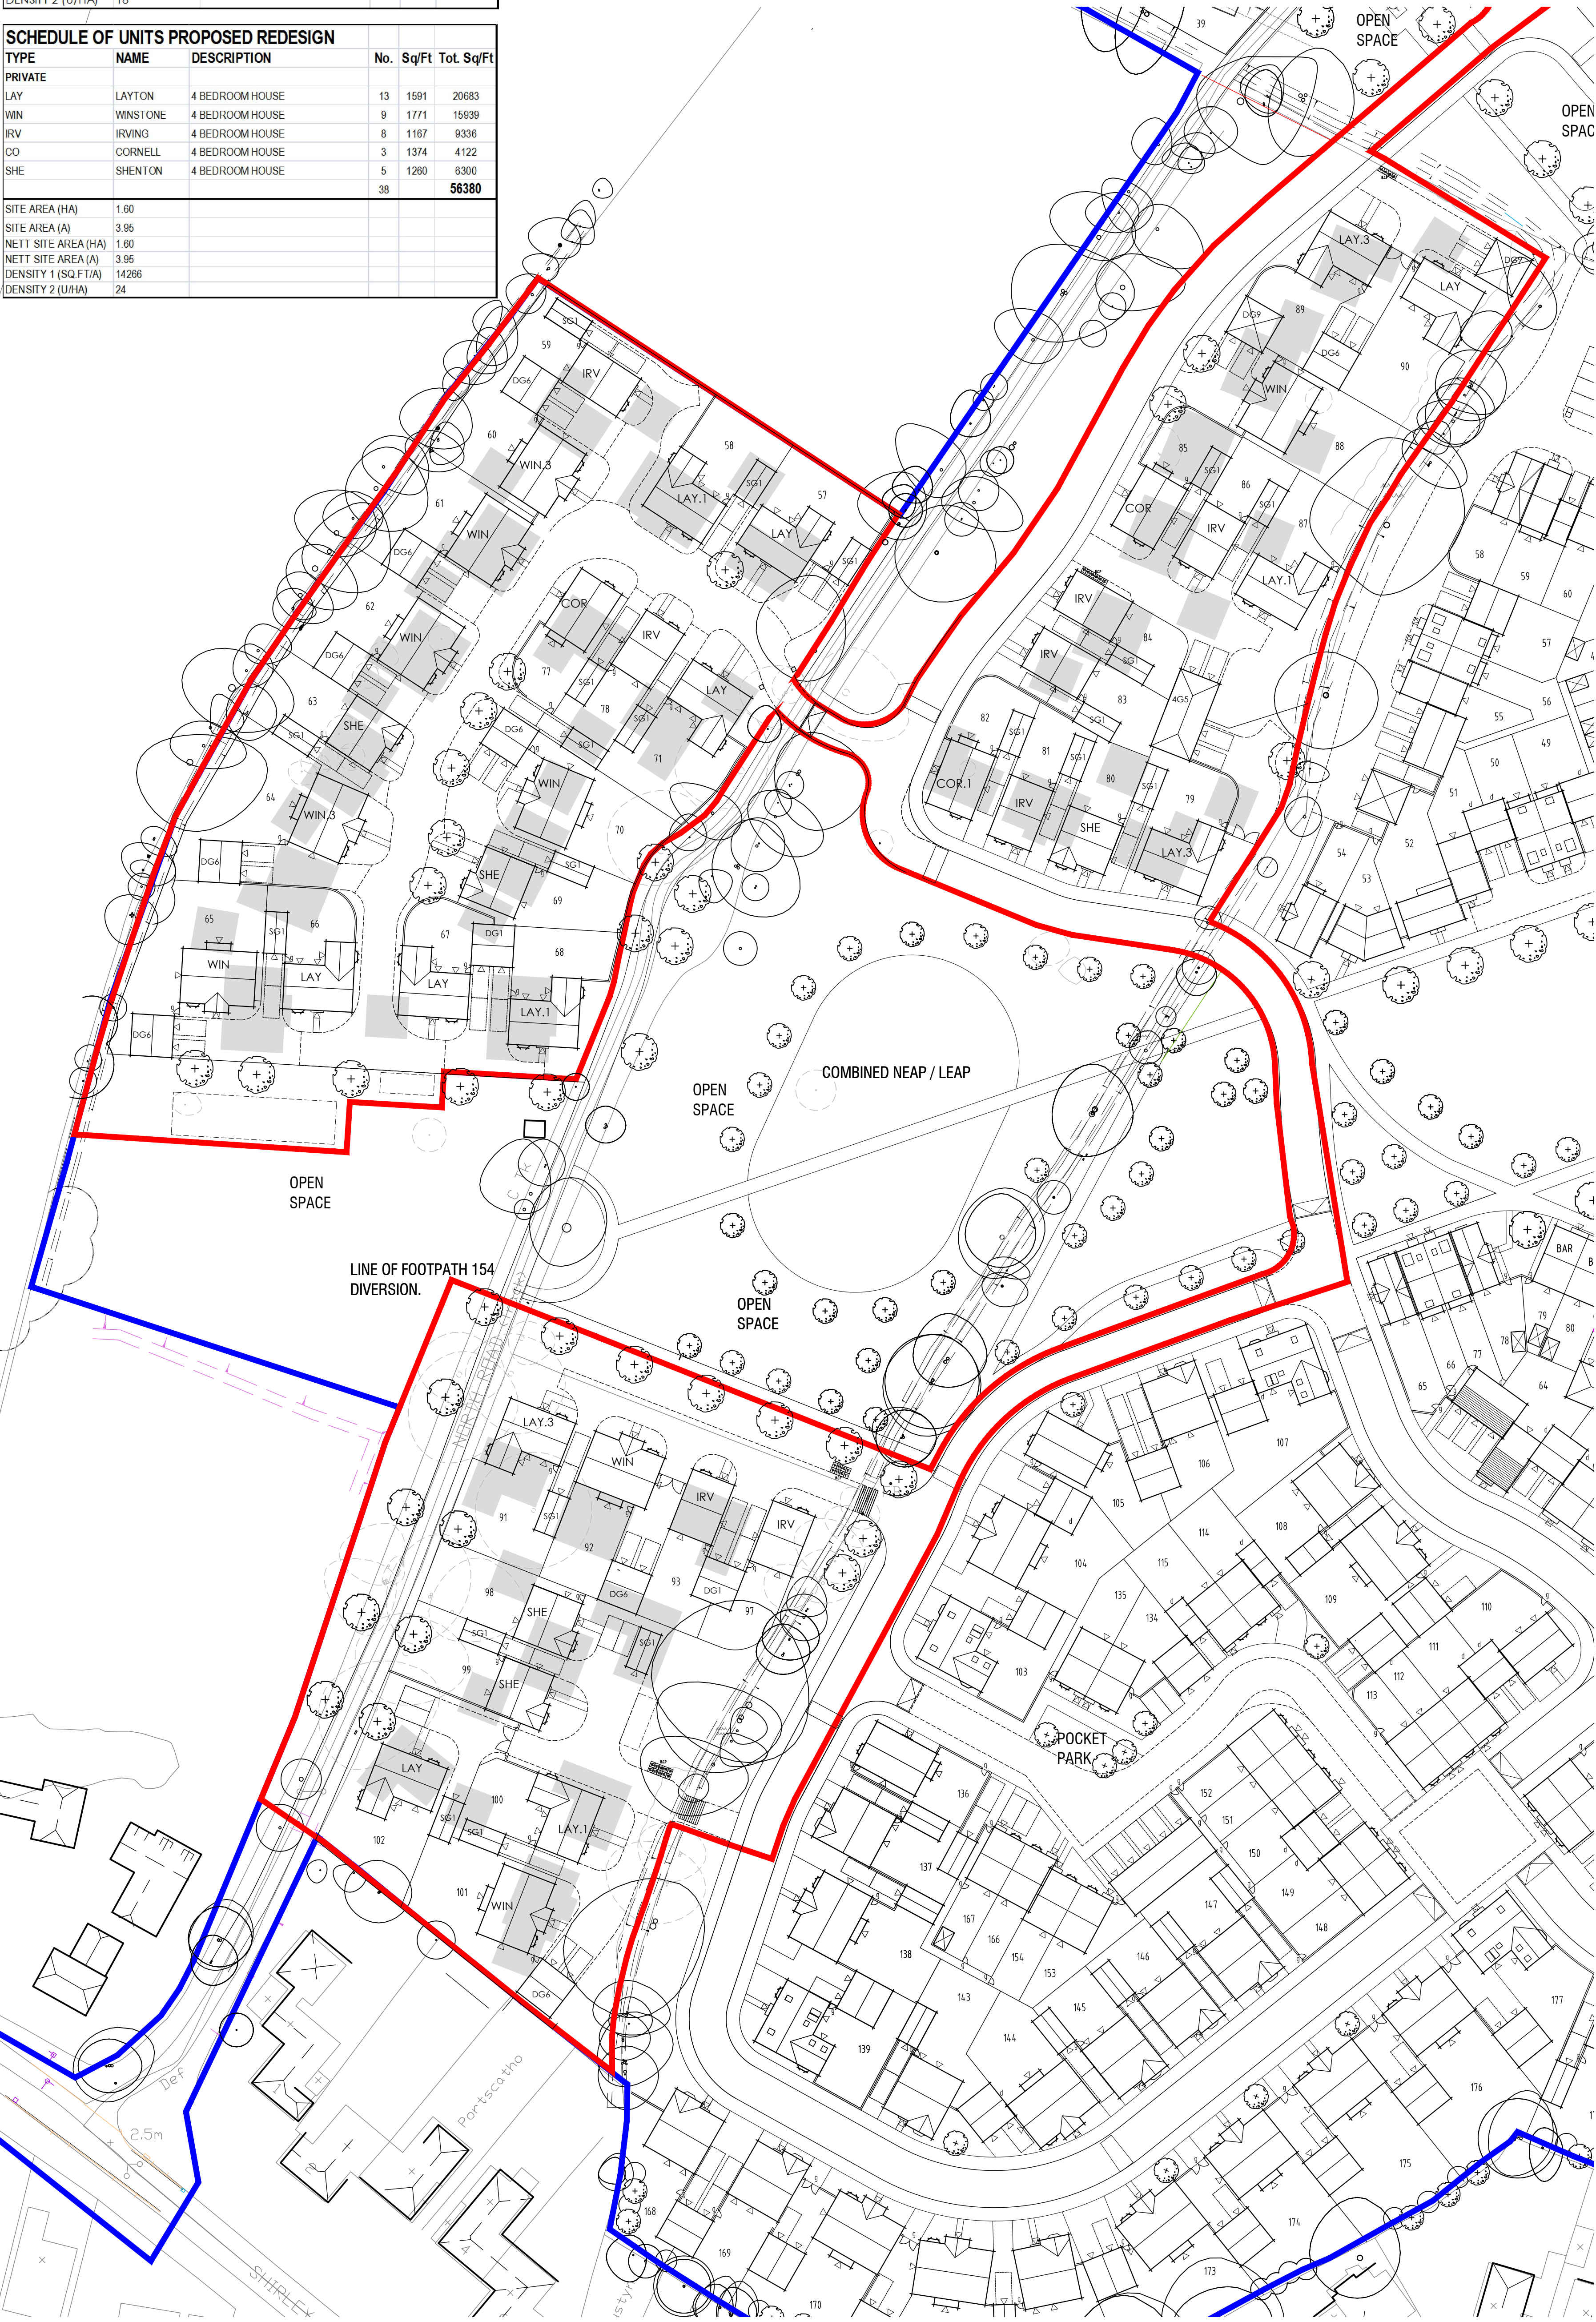

Legend

- Application Boundary.
- Ownership Boundary.
- Currently Approved Footprint.

Project:
FELPHAM
WEST SUSSEX

Drawing Title:
PHASE 5B - SC - SD REPLAN
APPROVED OVERLAY



carlton
design partnership

Scale: 1:500 @ A1

Dwg No: PLAN-LAY/PH5B-D/150205/AO Rev: A

