

Legend

BRICK	FEATURE MATERIAL	BOUNDARY WALL
	ROOF	

Brick Palette.

- B1. Ibstock Surrey Red Multi with Ibstock Capital Brown Multi Stock Feature.
- B2. Ibstock Capital Brown Multi Stock with Ibstock Surrey Red Multi Feature.
- B3. Ibstock Surrey Russet with Ibstock Surrey Orange Feature.
- B4. Ibstock Surrey Orange with Ibstock Capital Brown Feature.
- B5. Ibstock Surrey County Red with Ibstock Surrey Orange Feature.

Roof Tile Palette.

- S1. Cembril Blun Duquesne.
- S2. Slate Grey Richmond 10.
- T1. Redland 03 Red Plain Tile.
- T2. Forticrete Gemini Rustic Red.
- T3. Redland Flame Red Richmond 10.

Feature Material Palette.

Render. Weber Pral M Monocouche.

R1. White 001.

R2. Cream 042.

R3. Bleu Clair 201.

Weatherboarding. Eternit.


W1. Blue/Grey 511.

W2. Grey/Green 507.

Other Materials.

ST. Stone.

FL. Flint (true).

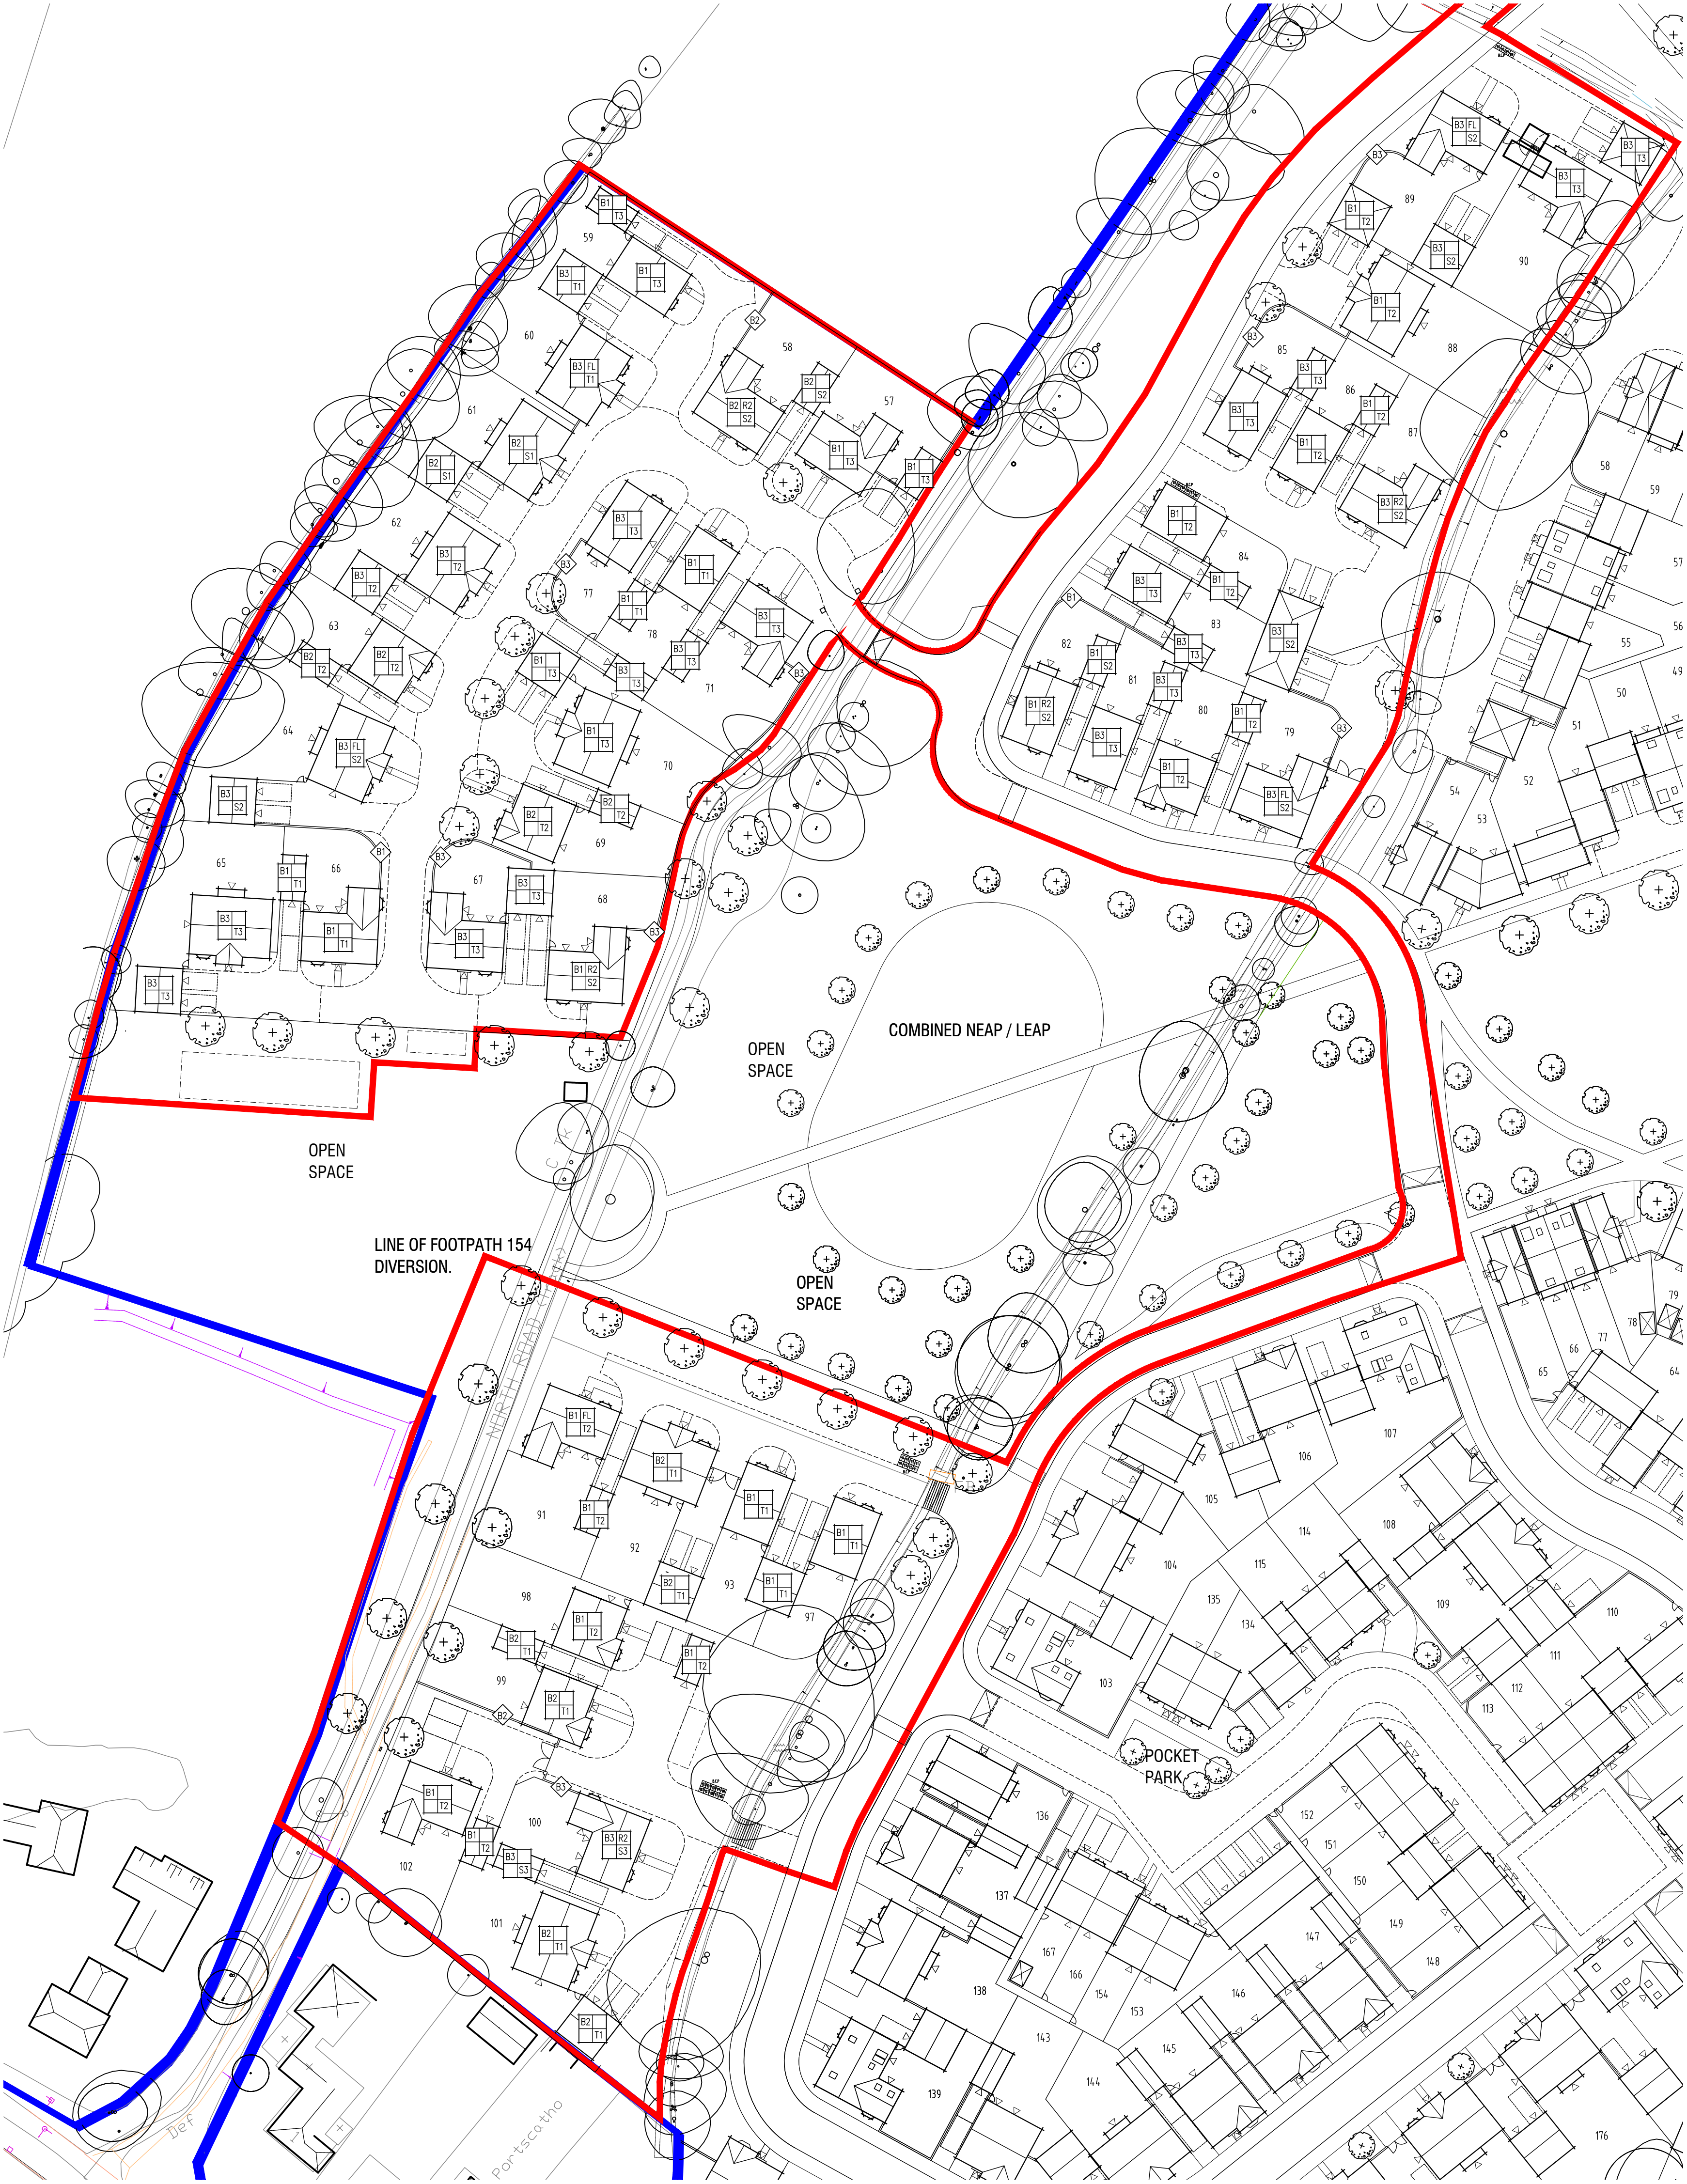

Project:
FELPHAM
WEST SUSSEX

Drawing Title:
PHASE 5B - SC - 5D REPLAN
MATERIALS PLAN



carlton
design partnership

Carlton Homes, 325a Castle Way, Southampton, SO14 2DW. Tel: 023 8071 9400
www.carltonhomes.co.uk

Scale: 1:500 @ A1

Dwg No: PLAN-MAT/PH5B-D/150205/MP Rev:

1:500 0 5 10 20 35 50.M.