


SCHEDULE OF UNITS ORIGINAL APPROVED				
TYPE	NAME	DESCRIPTION	No.	Sq/Ft Tot. Sq/Ft
PRIVATE				
538	MORECROFT 1	5 BEDROOM HOUSE	9	2236 20124
587	BUCKINGHAM	5 BEDROOM HOUSE	6	2164 11264
584	GLADEWELL	5 BEDROOM HOUSE	5	2287 11454
602	WALSLEY	5 BEDROOM HOUSE	3	2633 7899
436	LATTON	4 BEDROOM HOUSE	2	1581 3182
471	WINCHESTER	4 BEDROOM HOUSE	3	1771 5313
			28	60937
SITE AREA (HA) 1.60				
SITE AREA (A) 3.95				
NETT SITE AREA (HA) 1.60				
NETT SITE AREA (A) 3.95				
DENSITY 1 (SQ/Ft/A) 15419				
DENSITY 2 (U/HA) 18				
DENSITY 3 (U/HA) 24				


SCHEDULE OF UNITS PROPOSED REDESIGN				
TYPE	NAME	DESCRIPTION	No.	Sq/Ft Tot. Sq/Ft
PRIVATE				
538	LATTON	4 BEDROOM HOUSE	13	1651 20563
WYN	WYNSTONE	4 BEDROOM HOUSE	9	1771 15093
RV	IRWING	4 BEDROOM HOUSE	8	1167 3033
CO	CORNELL	4 BEDROOM HOUSE	3	1374 4122
SHE	SHEINTON	4 BEDROOM HOUSE	5	1260 6300
			38	56380
SITE AREA (HA) 1.60				
SITE AREA (A) 3.95				
NETT SITE AREA (HA) 1.60				
NETT SITE AREA (A) 3.95				
DENSITY 1 (SQ/Ft/A) 15419				
DENSITY 2 (U/HA) 18				
DENSITY 3 (U/HA) 24				

SCHEDULE OF UNITS PROPOSED REDESIGN					
TYPE	NAME	DESCRIPTION	No.	Sq/Ft	Tot. Sq/Ft
PRIVATE					
LAY	LAYTON	4 BEDROOM HOUSE	13	1591	20983
WIN	WINSTONE	4 BEDROOM HOUSE	9	1771	10559
CO	COBB	4 BEDROOM HOUSE	10	1607	9326
CO	CORNELL	4 BEDROOM HOUSE	3	1374	4162
SHE	SHENTON	4 BEDROOM HOUSE	5	1260	6300
			38		56380
NET SITE AREA (HA)	1.60				
SITE AREA (A)	3.95				
NETT SITE AREA (HA)	1.60				
NETT SITE AREA (A)	3.95				
DENSITY 1 (SP/TA)	14299				
DENSITY 2 (U/HA)	24				

SITE AREA (HA)	1.60				
SITE AREA (A)	3.95				
NETT SITE AREA (HA)	1.60				
NETT SITE AREA (A)	3.95				
DENSITY 1 (SQFT/A)	14298				
DENSITY 2 (U/HA)	24				

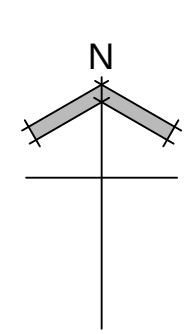

Drawn by : MJW		Checked by :	
Date:	FEB 15		
The drawing and the works depicted contains information that is the copyright of certain Design Firms/Institutes. Use this drawing may also contain copyrighted information of third parties. This information may not be reproduced, re-used or altered except with the written permission of the originator. No liability will be accepted for any damages or losses incurred by third parties. All measurements must be taken from this drawing. Any discrepancy or error in the drawing shall be the responsibility of the originator in writing. The drawing may contain Ordnance Survey Data that is subject to Crown Copyright. All rights reserved.			
Revisions			
Rev	Date	Drawn	Checked
A	11/03/15	MJW	
PLOT 91/51 91-97 102 REVISION			
PLOT 71 CHANGED TO LAYTON HOUSE TYPE			
PRIVATE PACKAGE PLUMBING CHAMBER AND			
ATTENUATION TANK LOCATIONS SHOWN.			
NOTES TO BE REVISOR'S WORK SHOWN DASHED.			
APPLICATION OF UNLAWY ADJUSTED.			
SCHEDULE REVISED.			
B	18/05/15	MJW	
CYCIPLE PART LABELLED.			

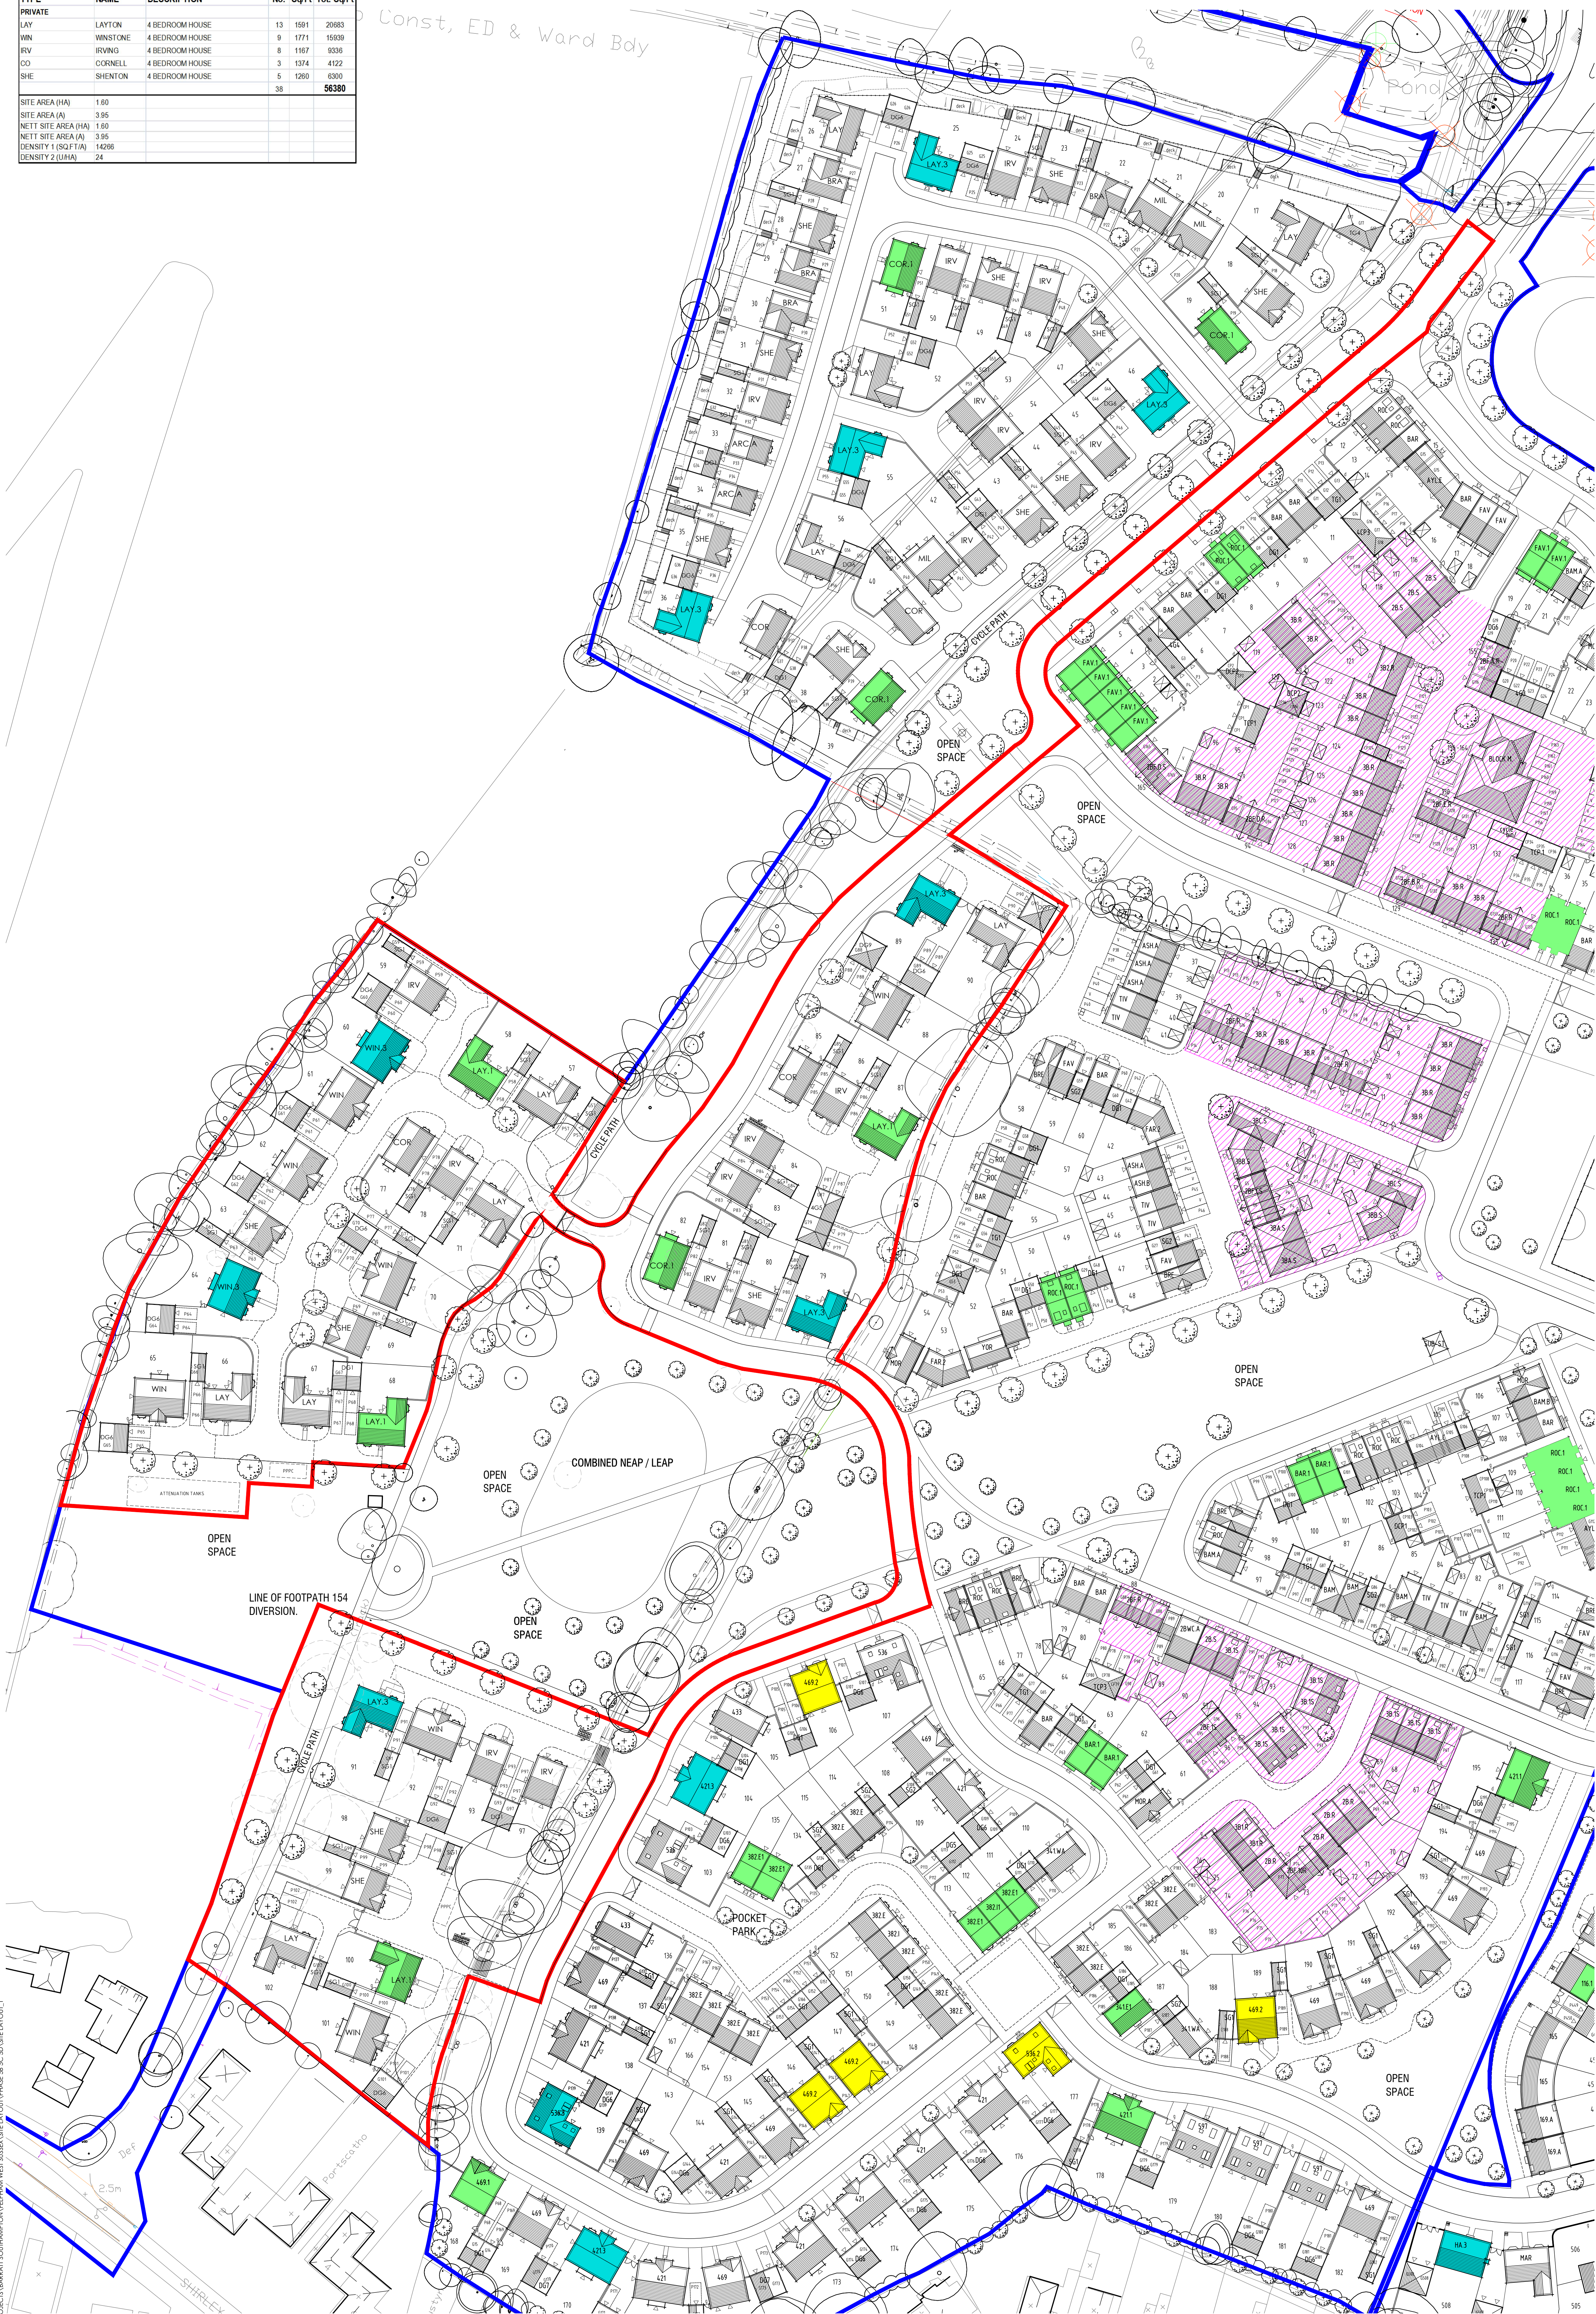

- ## Legend

- | | |
|---|----------------------------|
|  | Application Boundary. |
|  | Ownership Boundary. |
|  | Existing Trees. |
|  | Proposed Trees. |
|  | House Reference. |
|  | Plot Numbers. |
|  | Parking Space. |
|  | 2.0M High Boundary Wall. |
|  | 1.8M High Fence. |
|  | Affordable Housing. |
|  | Feature Material - Flint. |
|  | Feature Material - Render. |

Project:
FELPHAM
WEST SUSSEX

Drawing Title:
PHASE 5B - 5C - 5D REPLAN
SITE LAYOUT

 **BARRATT**
HOMES
built around you

 **DAVID**
WILSON
HOMES



carlton
design partnership

Scale: 1:500 © AD

Drg No: PLAN-LAY/PH5B-D/150205/SL Rev: 8

