




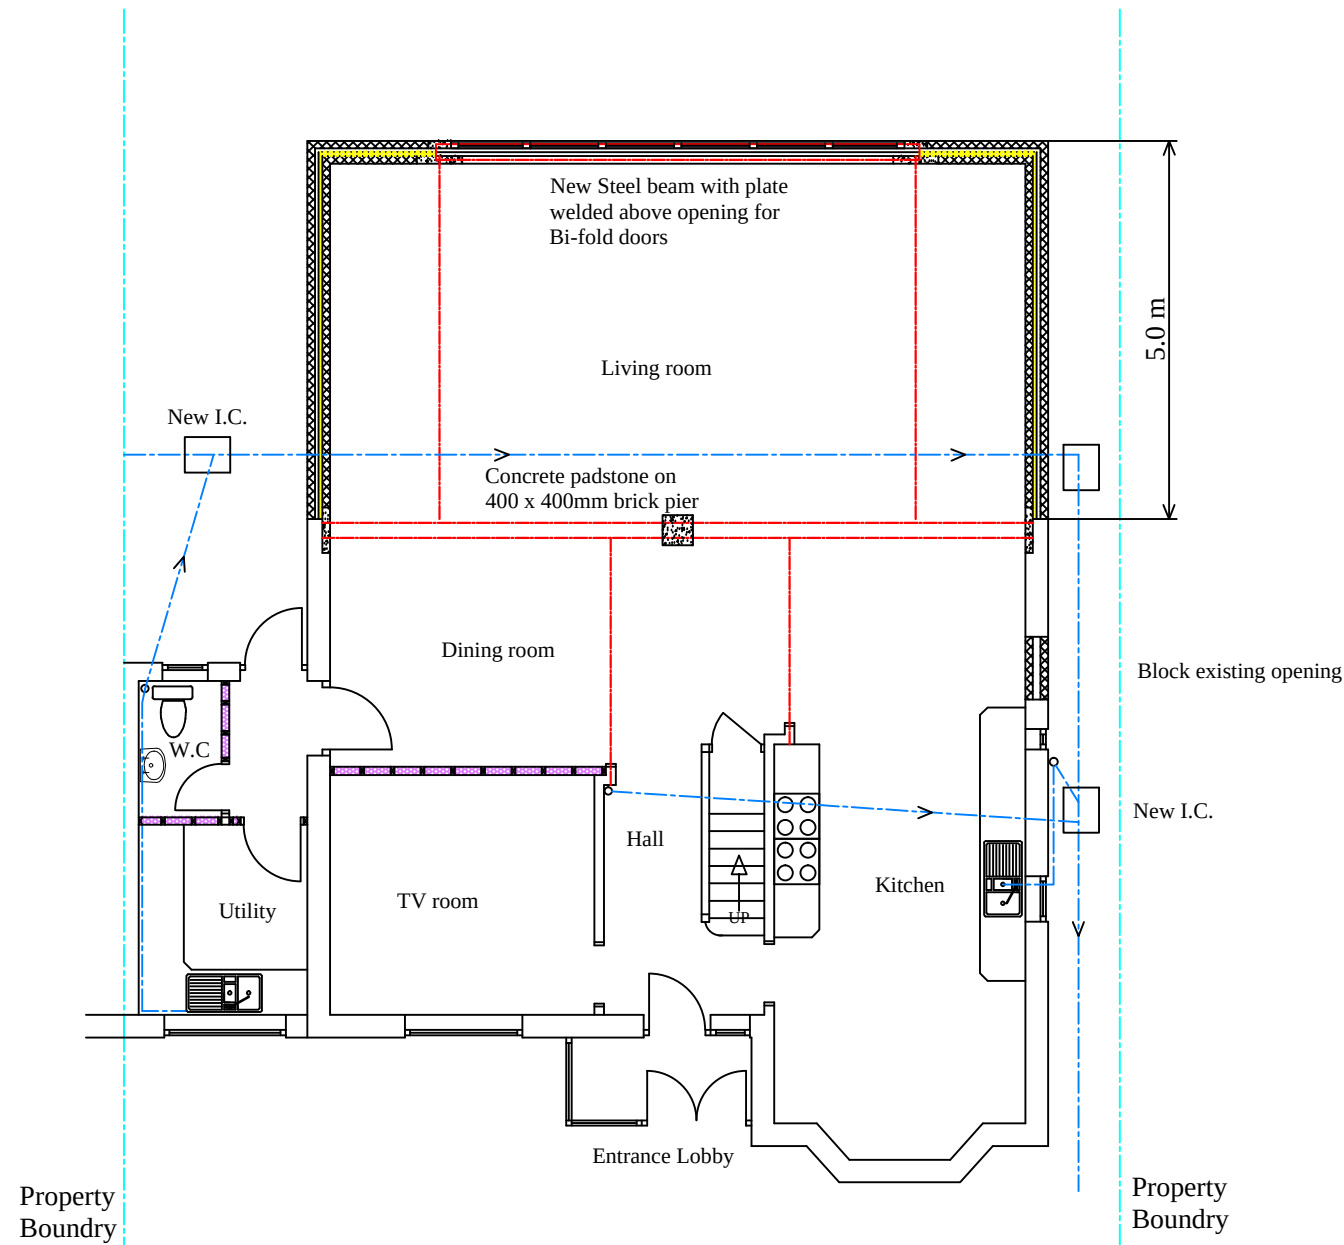

Proposed Ground Floor Plan

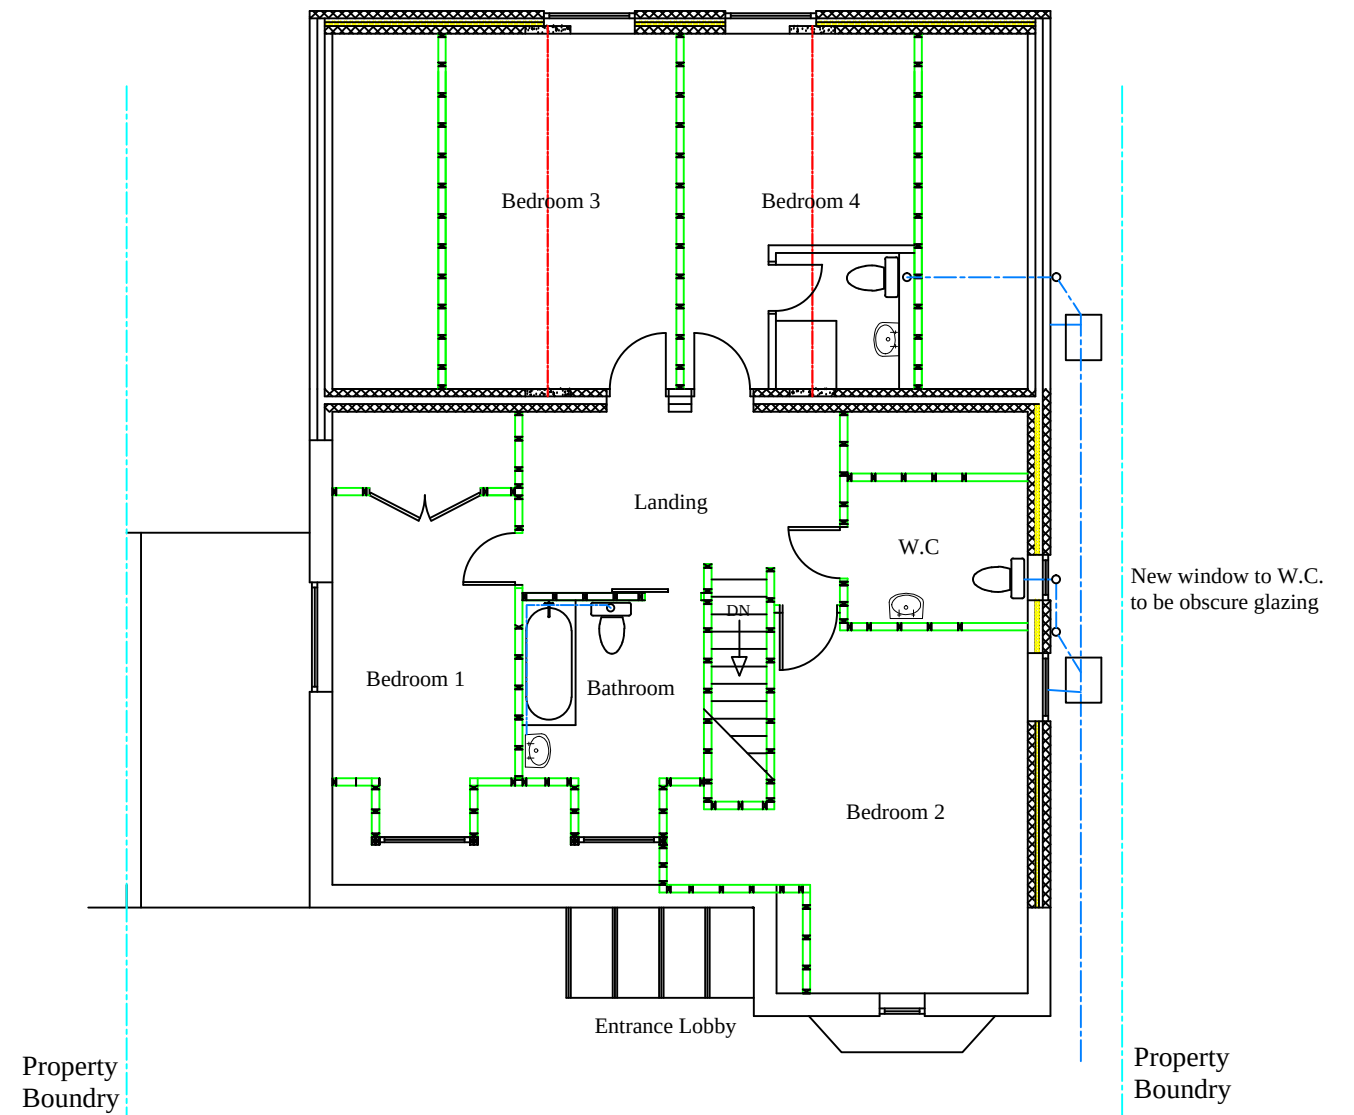

Proposed First Floor Plan

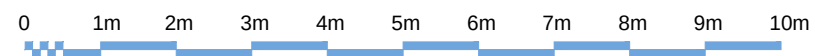

Aldwick Construction & Design

Cawley Gate, 17 Cawley Road, Chichester, PO19 1XB
 Tel : 01243 779181, Mobile: 07970727506, Fax: 01243 779181
 Email: farhadaarabi@hotmail.co.uk

Farhad Aarabi

PROJECT

Proposed Ground, First Floor Extension & alterations
 5 Norman's Drive, Felpham, Bognor Regis, PO22 8LW

TITLE

Proposed Ground & First Floor Plans

CLIENT

Mr Adam Ferrier

SCALE

1: 100

DATE

03/04/2018

DRAWING NO.

1003-02

rev.

08/03/2019