



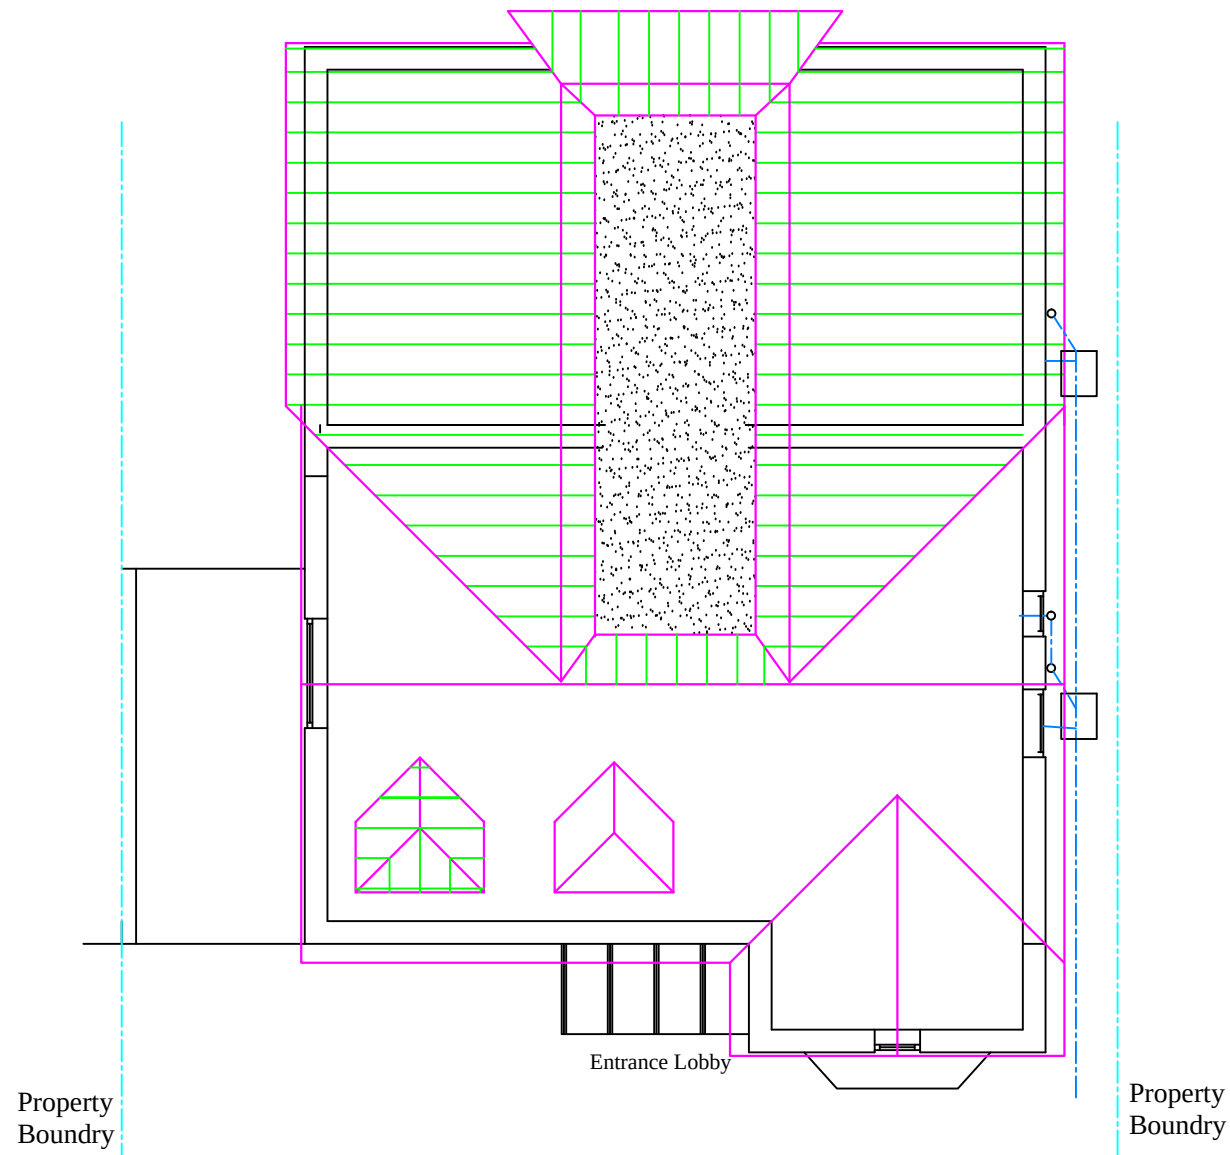

Proposed Roof Plan

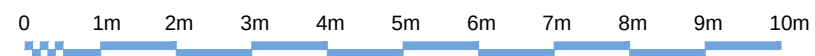

## Aldwick Construction & Design

Cawley Gate, 17 Cawley Road, Chichester, PO19 1XB  
Tel : 01243 779181, Mobile: 07970727506, Fax: 01243 779181  
Email: farhadaarabi@hotmail.co.uk

Farhad Aarabi

### PROJECT

Proposed Ground, First Floor Extension & alterations  
5 Norman's Drive, Felpham, Bognor Regis, PO22 8LW

### TITLE

Proposed Roof Plan

### CLIENT

Mr Adam Ferrier

### SCALE

1: 100

### DATE

03/04/2018

### DRAWING NO.

1003-07

### rev.

08/03/2019