


REAR ELEVATION

FRONT ELEVATION

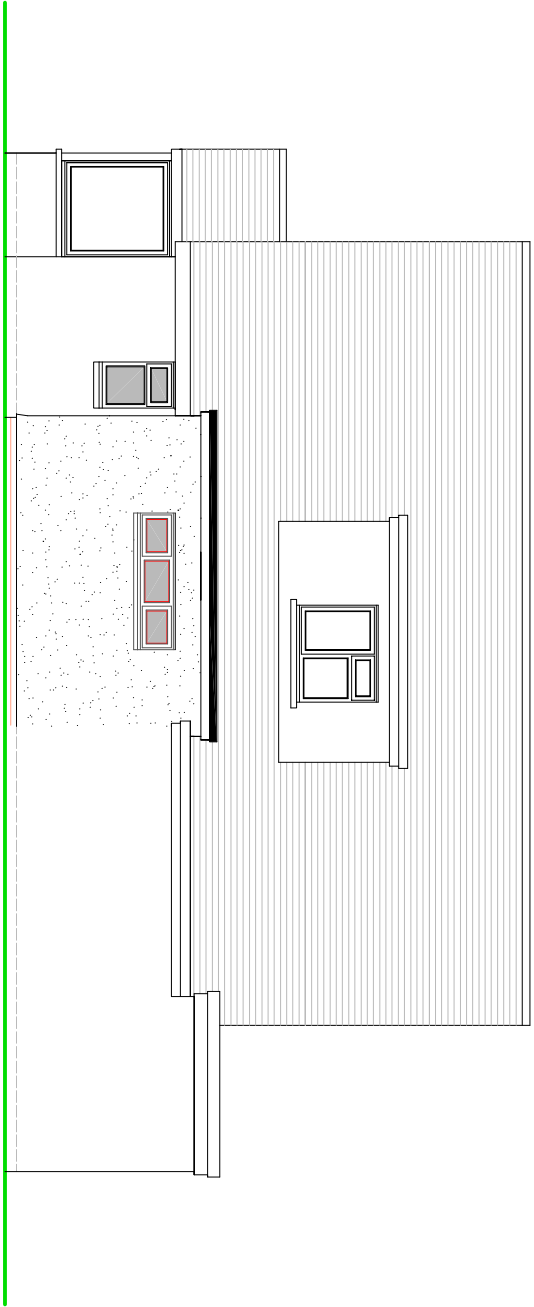

SIDE ELEVATION

NOTES

- ROOF - Dark coloured GRP covered flat roof covering.
- WALLS - Painted render detail to external walls to match existing.
- WINDOWS/DOORS - White PVC framed double glazed units.

PROPOSED ELEVATIONS



SUSSEX BUILDING CONSULTANCY LIMITED

17 FIRST AVENUE, FELPHAM,
BOGNOR REGIS, WEST SUSSEX.

SCALE - 1/100 REV - A DATE - 30/03/2020

LABC

Partner

3 NORTHGATE ROAD
POWELL MEADS
POWELL 54Z
TEL - (01243) 881979