



This drawing and its contents are the strict copyright of Architectura Design. No reproduction without permission. Do not scale. Written dimensions to be used where given. All dimensions and details to be checked on site. FOR PLANNING PURPOSES ONLY

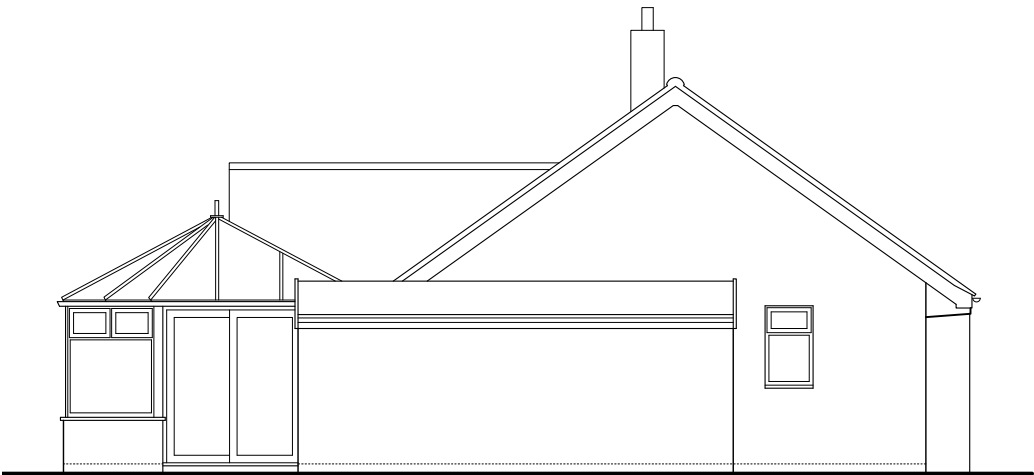


West Elevation



North Elevation

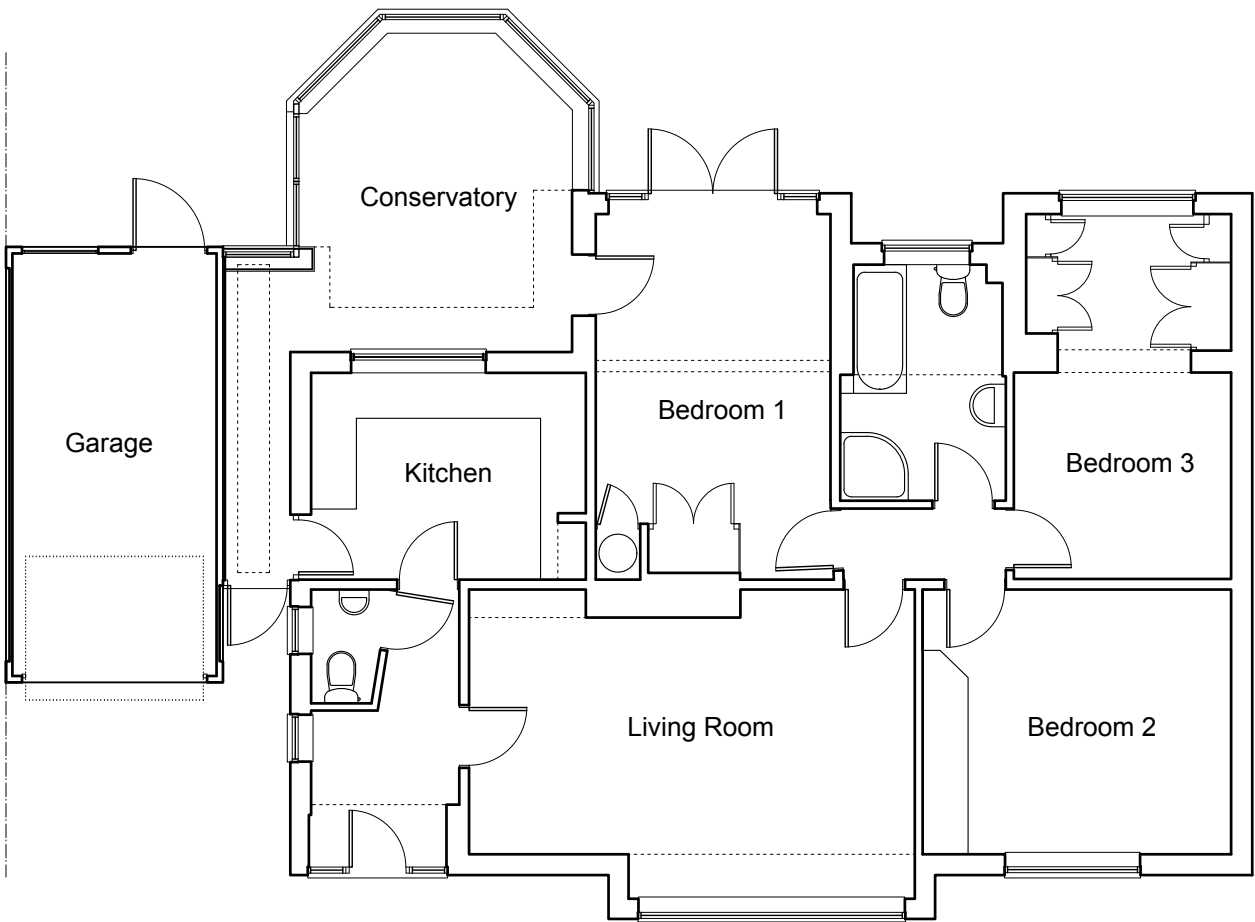

Ground Floor Plan

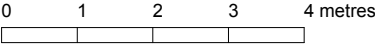

Architectura
Architectural Design & Drawing Service
Design

Proposed Extension and Alterations
at 6 Ormesby Crescent, Felpham
for Mr J Bryant & Mr S Bryant

Drawing S01 March 2025 Scale 1:100 @ A3
Survey Drawing - Existing Floor Plan & Elevations