




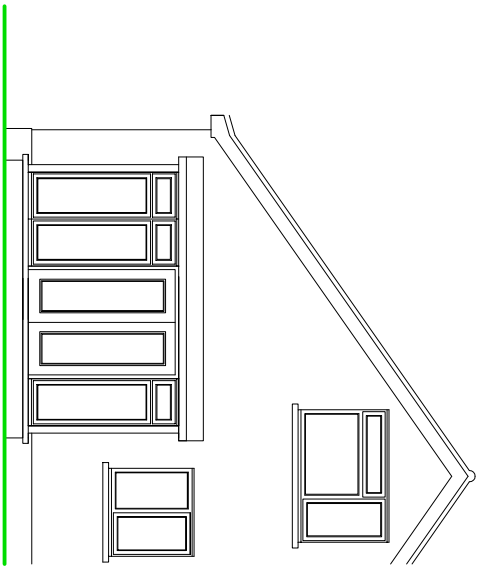

REAR ELEVATION

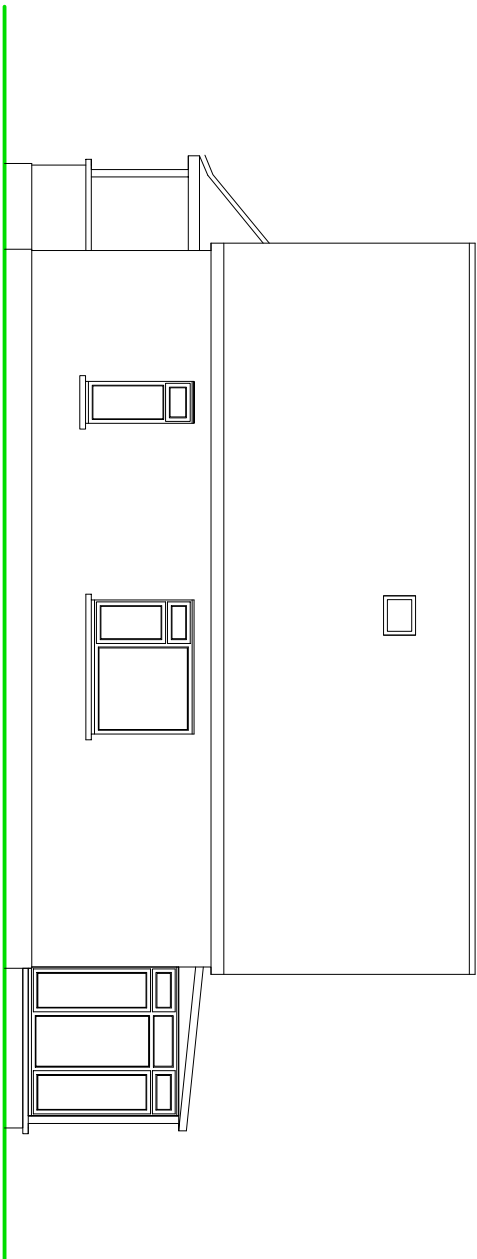

SIDE ELEVATION

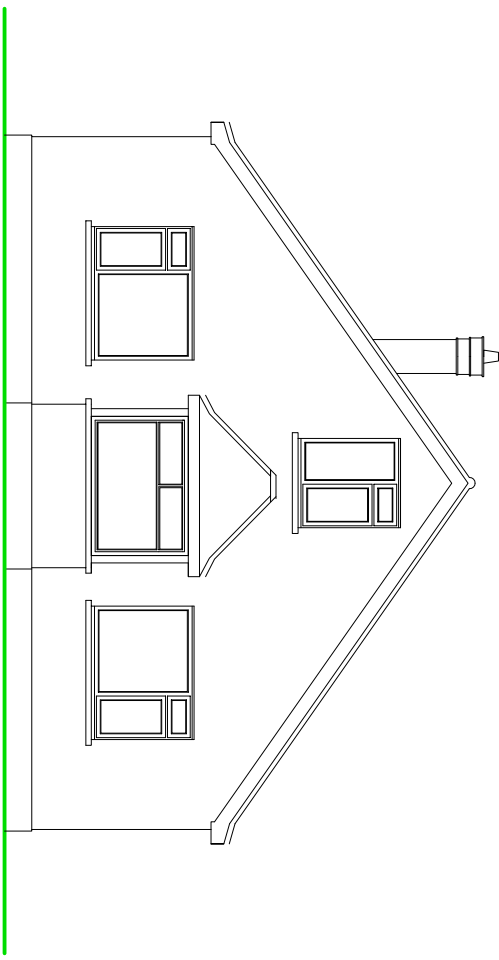

FRONT ELEVATION

EXISTING ELEVATIONS


NOTES

ROOF - Profile tiles to pitched roof, polycarbonate roof to single storey conservatory.

WALLS - Pebble dash render to external walls with smooth plinth detail.

WINDOWS/DOORS - White PVC framed double glazed units.

SCALE

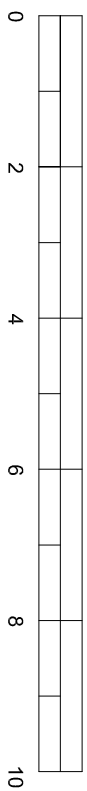

METRES

SUSSEX BUILDING CONSULTANCY LIMITED	
102 FELPHAM WAY, FELPHAM, BOGNOR REGIS, WEST SUSSEX.	
SCALE - 1/100 REV - DATE - 17/03/2014	 LABC partner
3 BISHOPHOPE ROAD BOGNOR REGIS PO21 3LZ TEL - (01243) 861979	