




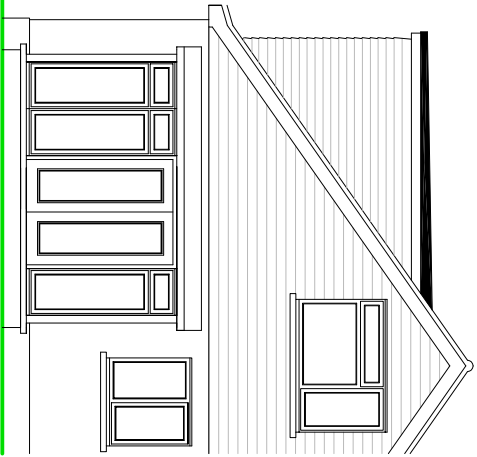

REAR ELEVATION

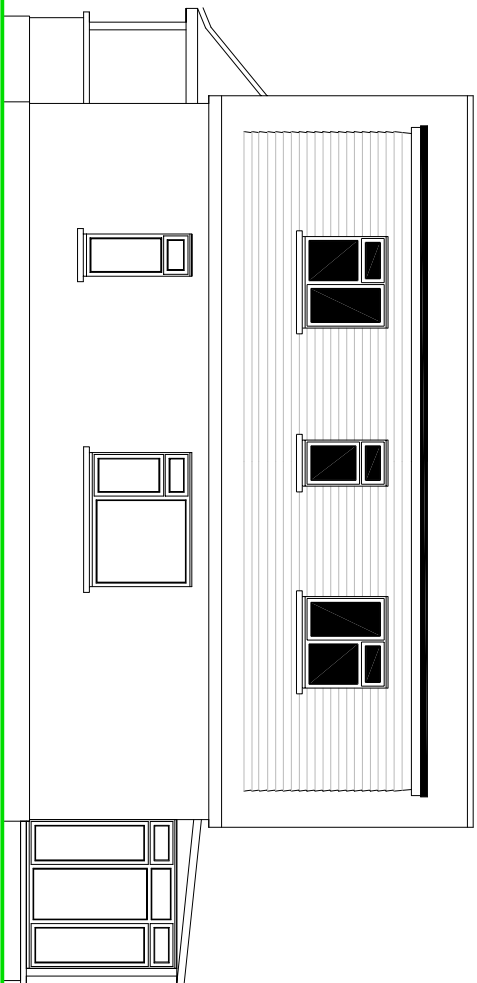

SIDE ELEVATION

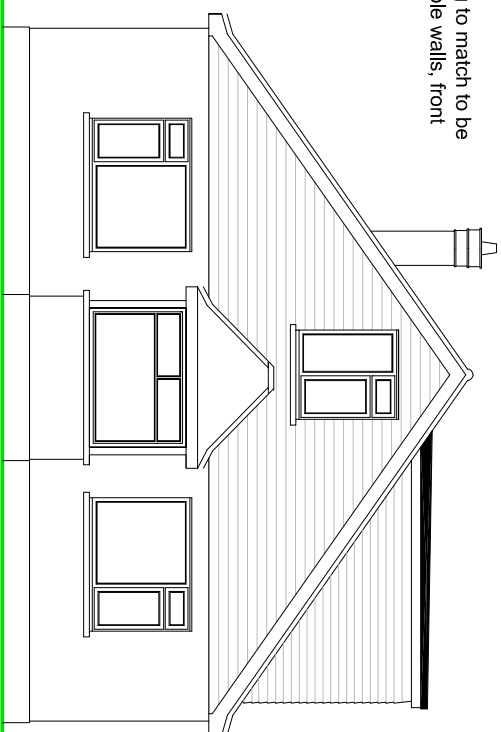

FRONT ELEVATION

New weatherboarding to match to be fixed to the upper gable walls, front and rear.

EXISTING ELEVATIONS


NOTES

ROOF - Felted flat roof to new dormer.

WALLS - Dormer walls and cheeks to be 'Hardie plank' cement based weatherboarding - to clients choice and planning approval.

WINDOWS/DOORS - White PVC framed double glazed units.

SCALE

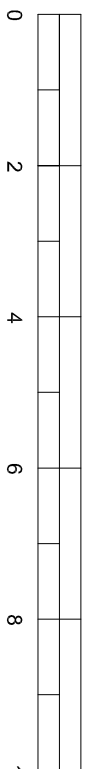

METRES

SUSSEX BUILDING CONSULTANCY LIMITED 102 FELPHAM WAY, FELPHAM, BOGNOR REGIS, WEST SUSSEX. SCALE - 1/100 REV - A DATE - 20/03/2014	 partner LABC 3 NORTHCOTE ROAD POZ 9LZ BOGNOR REGIS TEL: (01243) 961579
---	---