


**Proposed Non-Material Amendment 3**


Introduce a slot window into the former lift shaft to allow light into the storage room and to improve the visual appearance

**Proposed Non-Material Amendment 1**

Re-introduce a proportion of the original glazing arrangement (Ref. Drawing PL102 Elevations as Existing) to allow direct light into the upper part of the vaulted ceiling in the Drawing Room

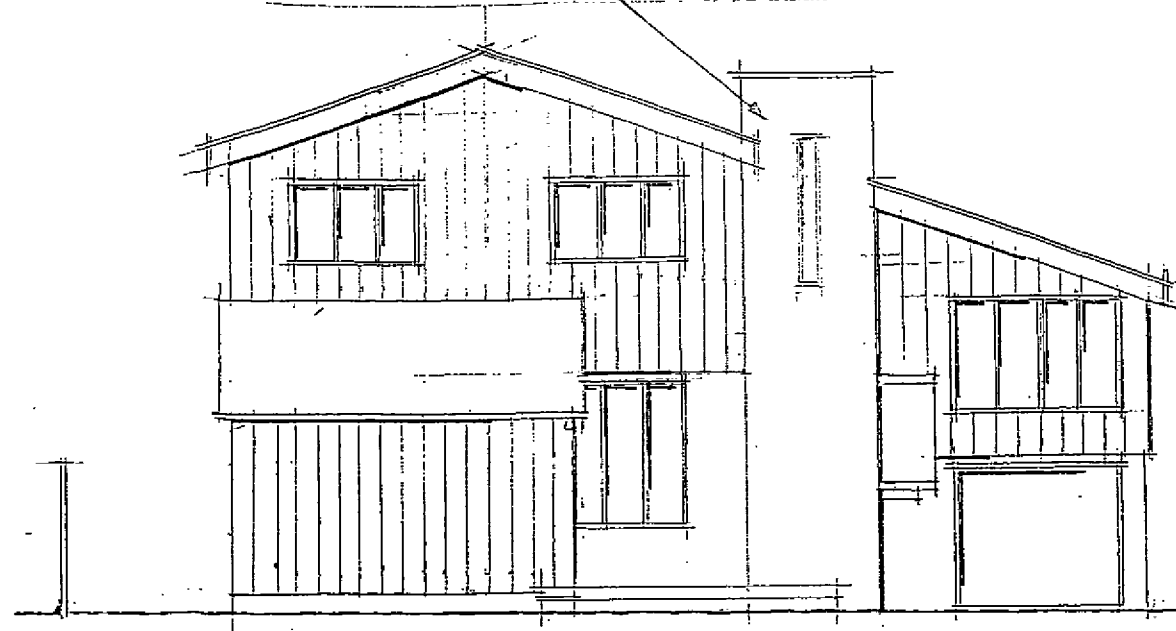


NORTH ELEVATION

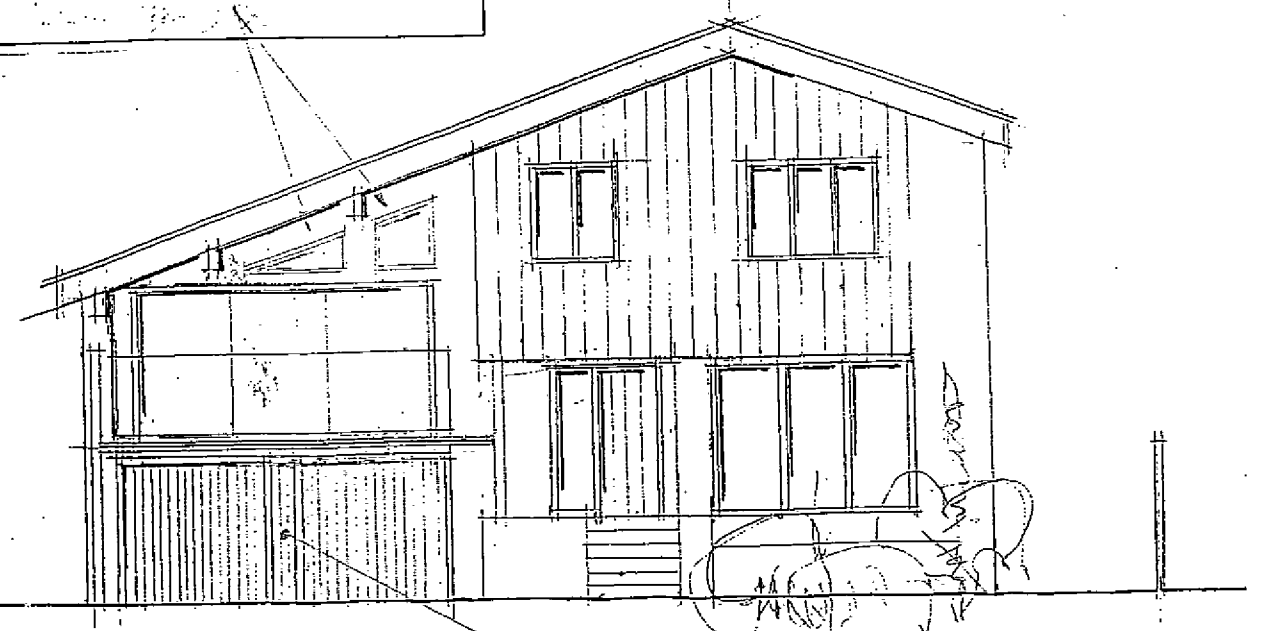

SOUTH ELEVATION

**Proposed Non-Material Amendment 2**

Remove the central vertical pillar between the two garage doors in order to form a single opening more conducive to modern-day car width(s)

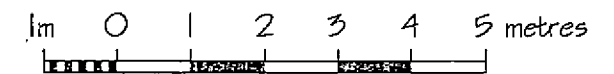

**JHF Architectural**

Little Slade, Slade Lane, Rogate,  
West Sussex. GU31 5BN



For  
Mr & Mrs. C. Walmsley

Beach Lodge  
1 Strand Way  
Felpham

Alterations and Extension to Existing

Drawing title

Proposed Elevations

Date: July 2017

Drawn by: JHF

Scale  
1:100 @A3

Drawing No.  
PL104.C

Revision:  
Drawing PL104.B  
revised by CMW



WEST ELEVATION