
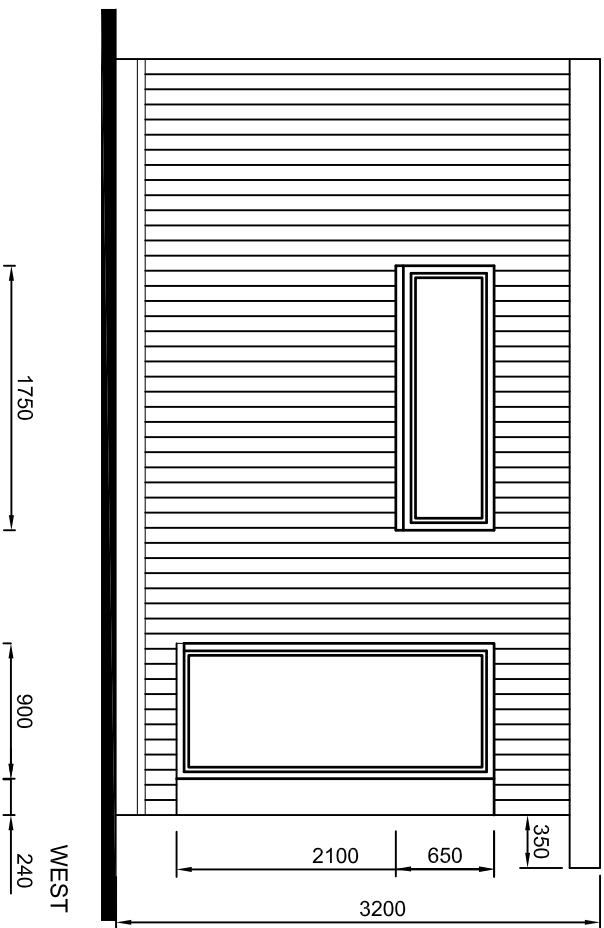
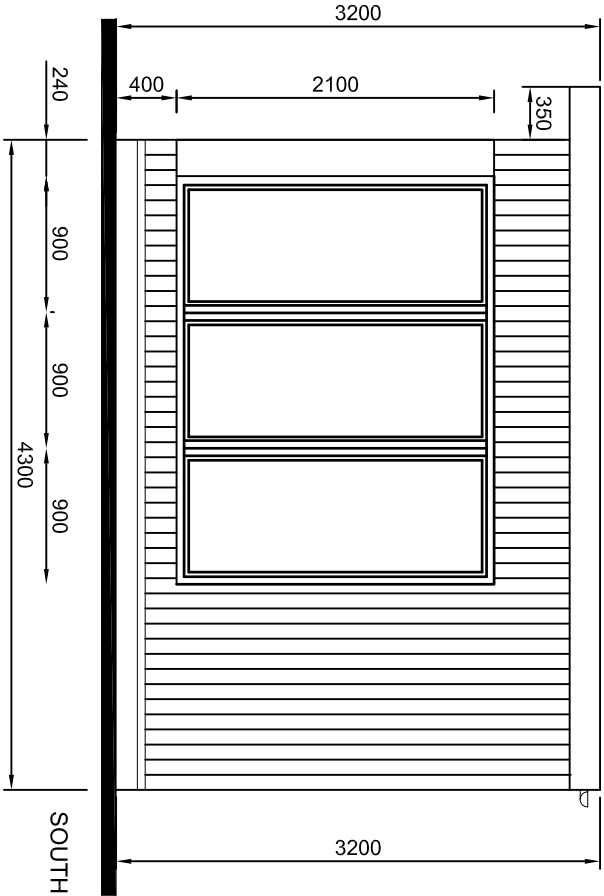
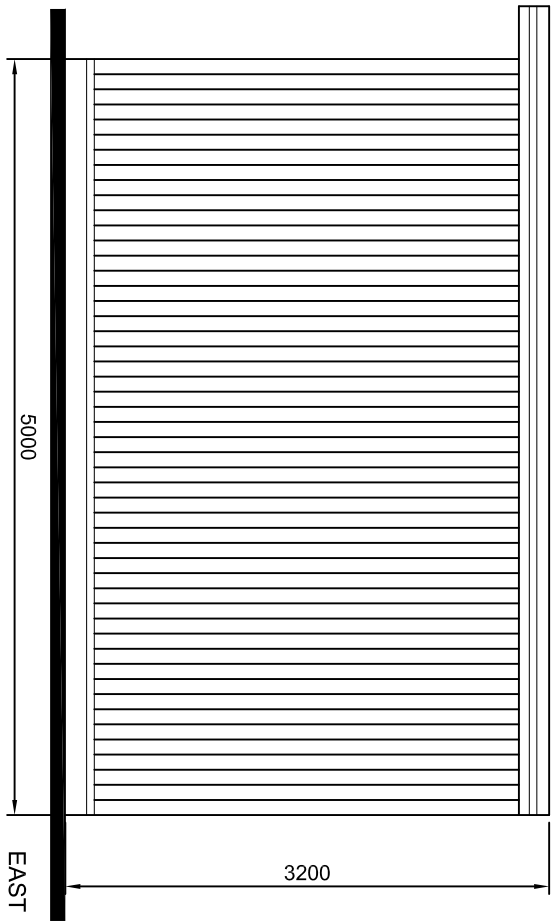


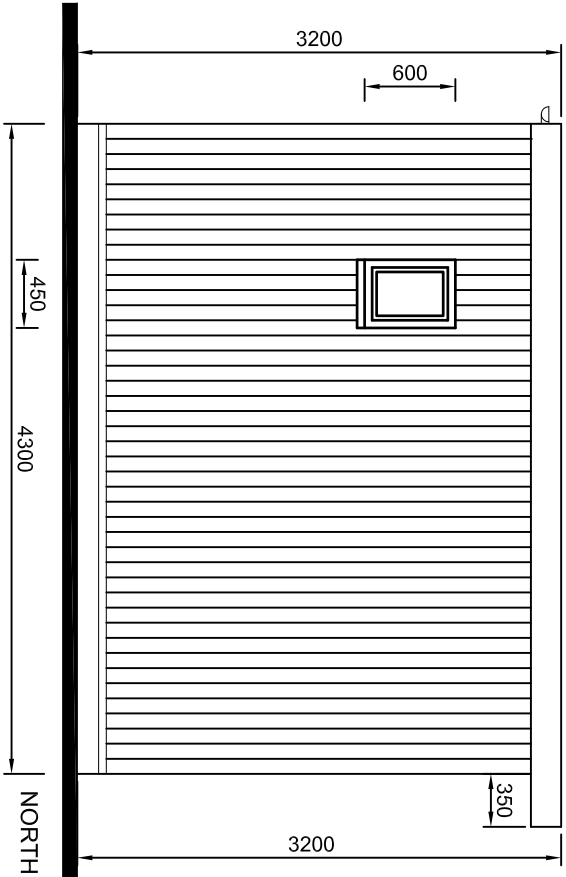

PROJECT
GARDEN RETREAT
1 THE GROVE
FELPHAM
WEST SUSSEX
PO22 7EY

DRAWING
ELEVATIONS
DRAWING No. REVISION
GR/02
SCALE PROJECT STAGE
1:50 PLANNING