



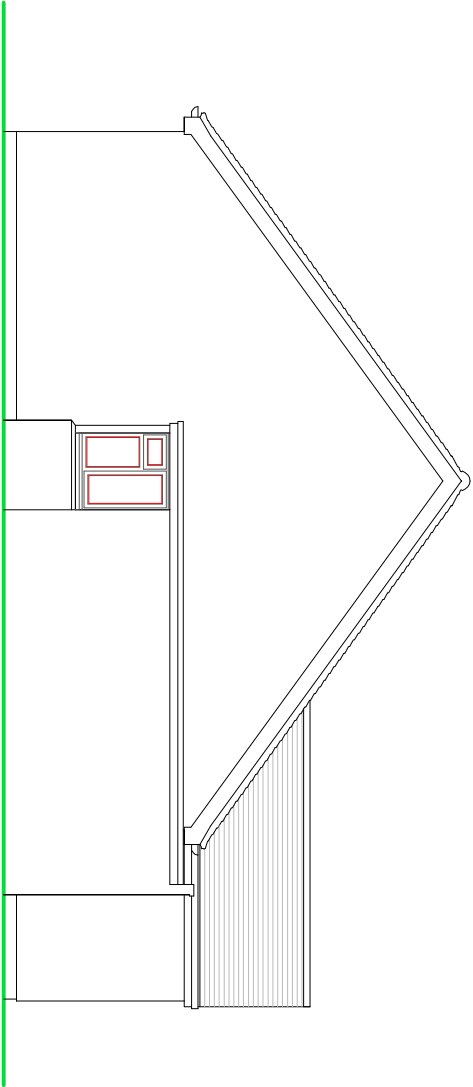

SIDE ELEVATION

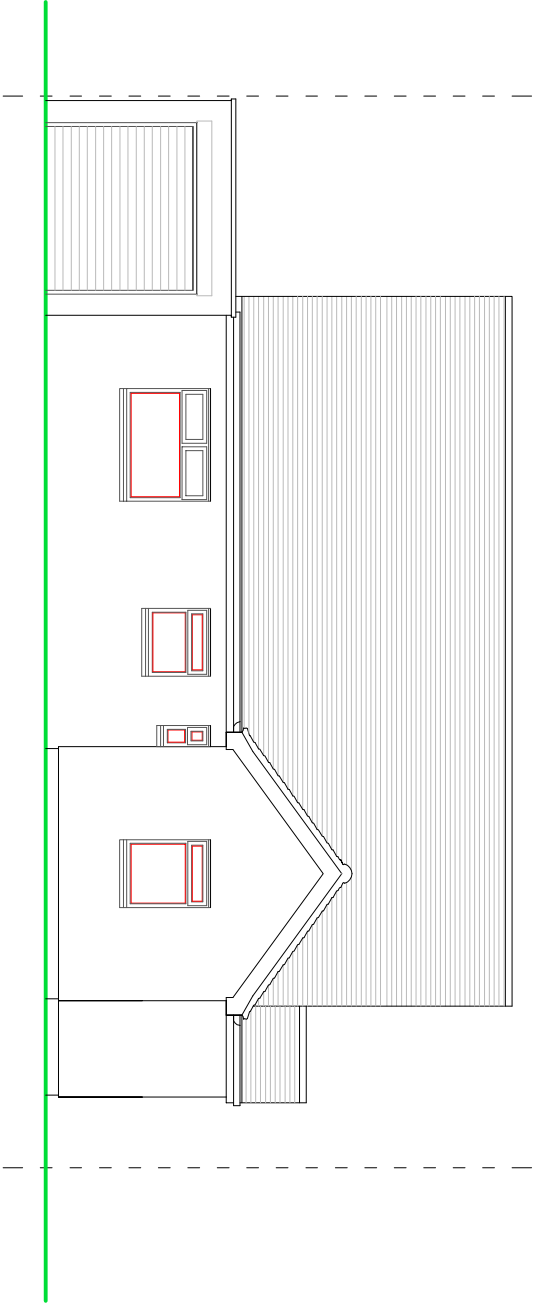


FRONT ELEVATION

NOTES


ROOF - Plain concrete tiles to pitched roof, felted flat roof to garage.

WALLS - Painted render detail to external walls.

WINDOWS/DOORS - White framed P/V/C double glazed units.

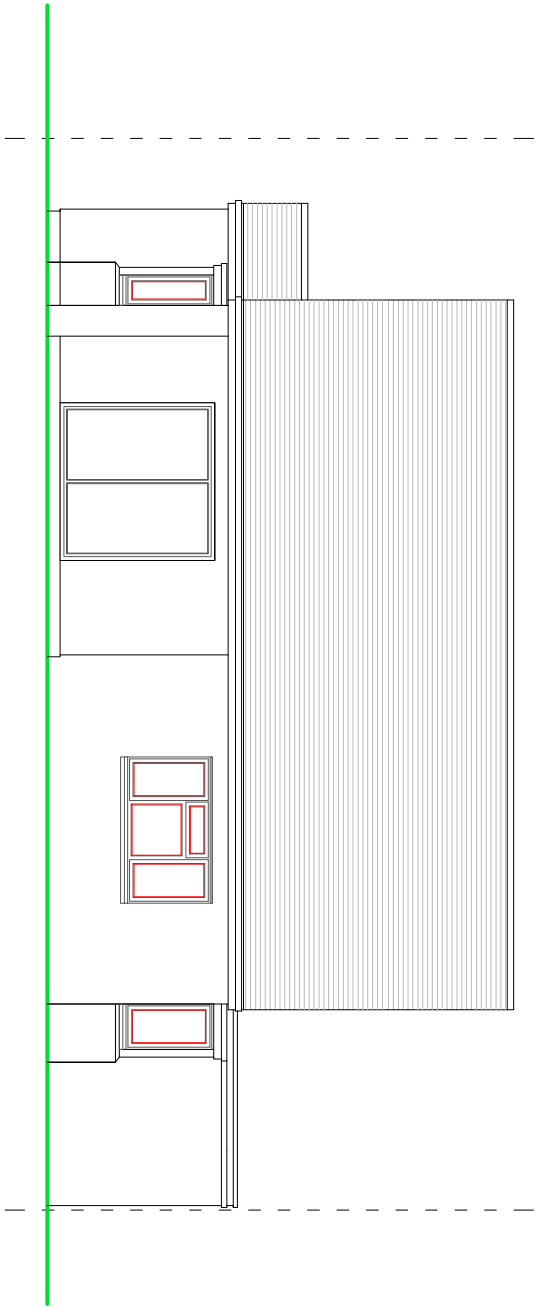


REAR ELEVATION

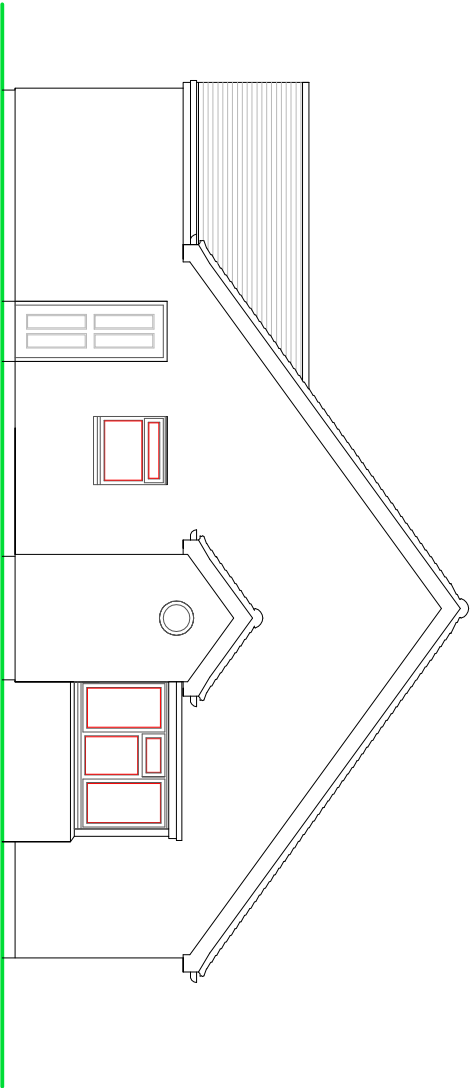

SIDE ELEVATION

SCALE

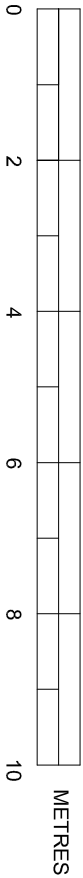

EXISTING ELEVATIONS

SUSSEX BUILDING CONSULTANCY LIMITED

40 MINTON ROAD, FELPHAM,
BOGNOR REGIS, WEST SUSSEX.

SCALE - 1/100 REV - DATE - 01/04/2020

LABC
partner
3 NORTHGATE ROAD
BOGNOR REGIS
PO21 9LZ
TEL - (01243) 861379