

Boundary.

Beams at ground floor ceiling level supporting the structure above to be to engineers detail and calculations.

SITTING

LIVING ROOM

SHOWER

Stub stack.

BEDROOM/STUDY

KITCHEN

GARAGE

Remove porch and make good bay window.


SVP.

Up

SVP.

Boundary.

SCALE

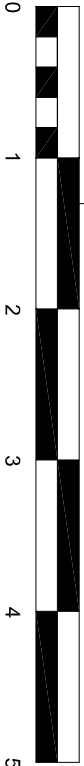

METRES

SUSSEX BUILDING CONSULTANCY LIMITED

40 MINTON ROAD, FELPHAM,
BOGNOR REGIS, WEST SUSSEX.

SCALE - 1/50 REV - DATE - 13/04/2020



3 NORTHCOTE ROAD
BOGNOR REGIS
PO21 5LZ
TEL/FAX - (01243) 861379

PROPOSED GROUND FLOOR PLAN

Existing FW MH.
I. L. = 220 mm.

Existing FW MH.
I. L. = Unknown.