



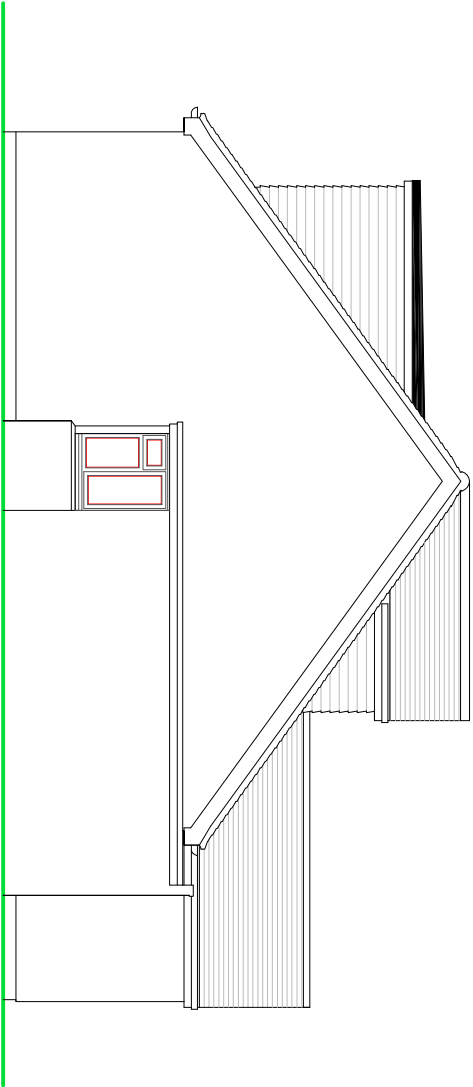

SIDE ELEVATION

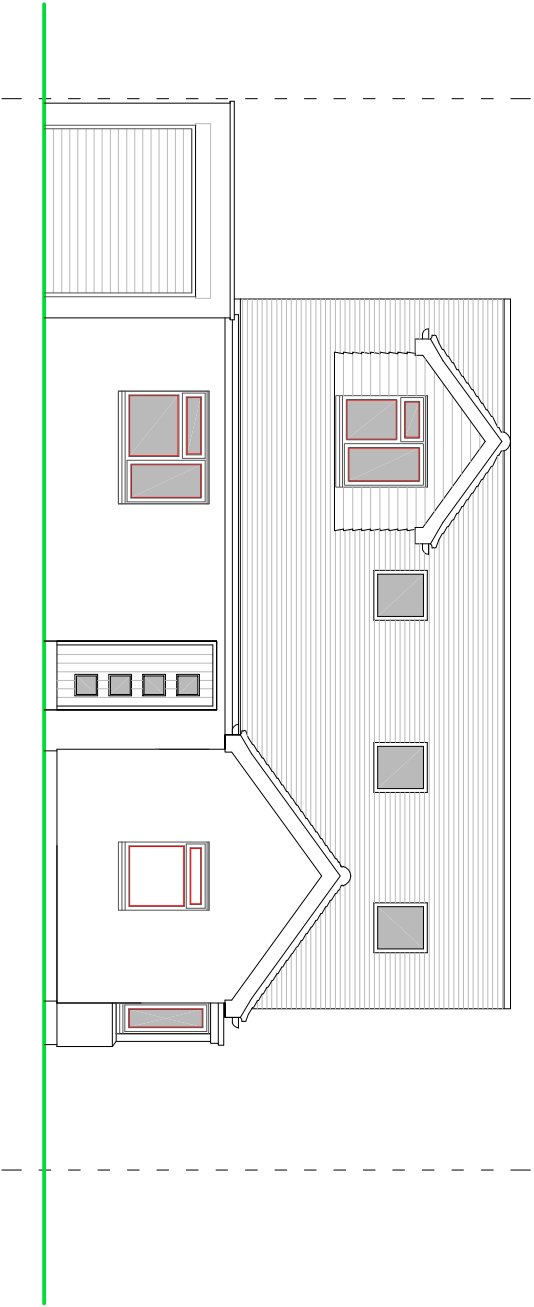


FRONT ELEVATION

NOTES


ROOF - Retain and re-use where possible, the existing plain tiles to the new and existing pitched roofs, GRP covering to flat roof dormer.

WALLS - Cement based 'New England' style cladding (colour to be chosen) to new dormers walls.


WINDOWS/DOORS - Charcoal coloured framed PVC double glazed units.

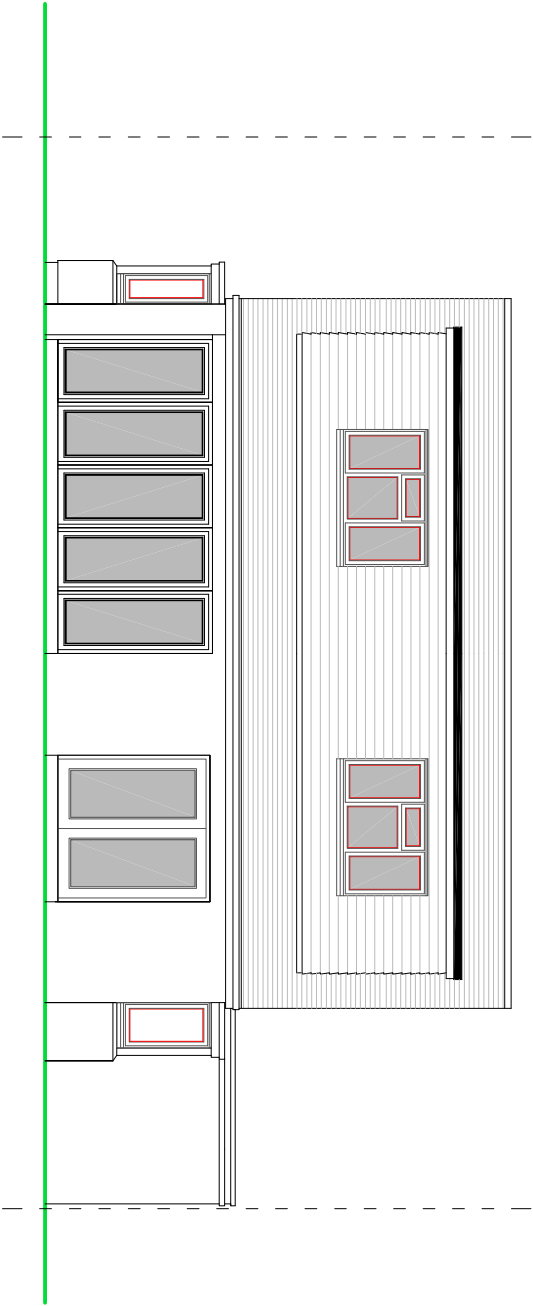

REAR ELEVATION

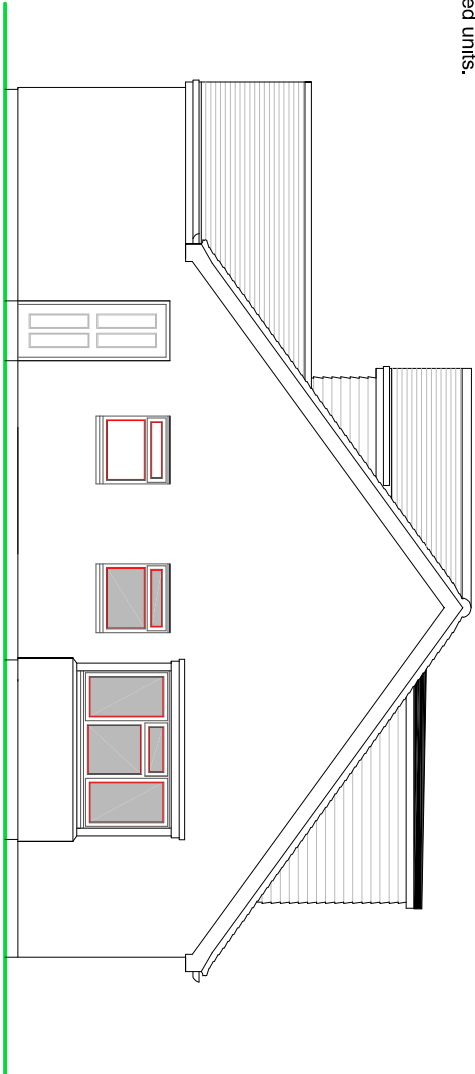

SIDE ELEVATION

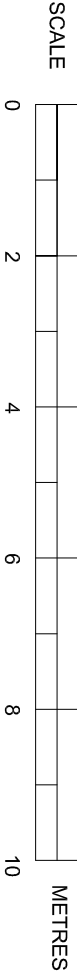

PROPOSED ELEVATIONS

SUSSEX BUILDING CONSULTANCY LIMITED

40 MINTON ROAD, FELPHAM,
BOGNOR REGIS, WEST SUSSEX.

SCALE - 1/100 REV - B DATE - 15/04/2020

LABC

partner

3 NORTHCOTE ROAD
BOGNOR REGIS
PO21 3LZ
TEL - (01243) 861379