



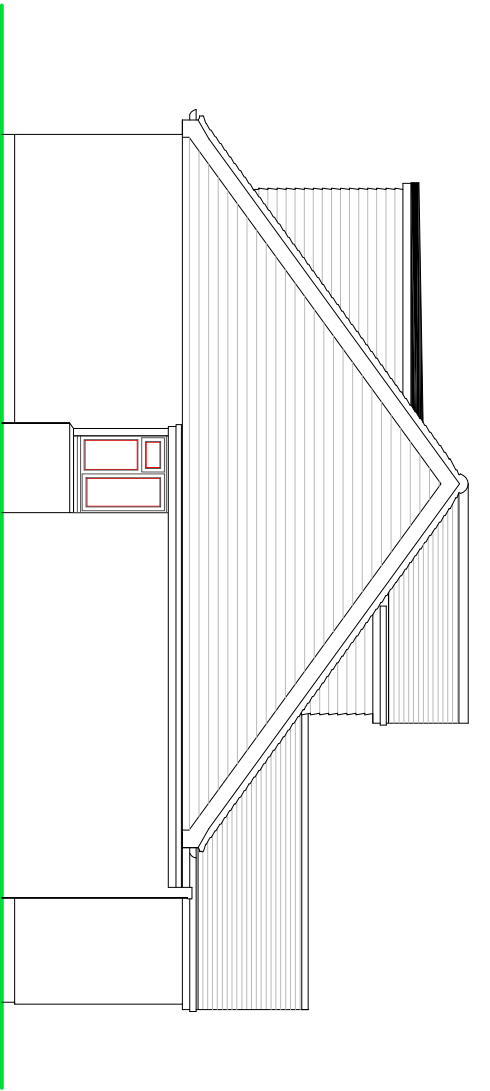

SIDE ELEVATION

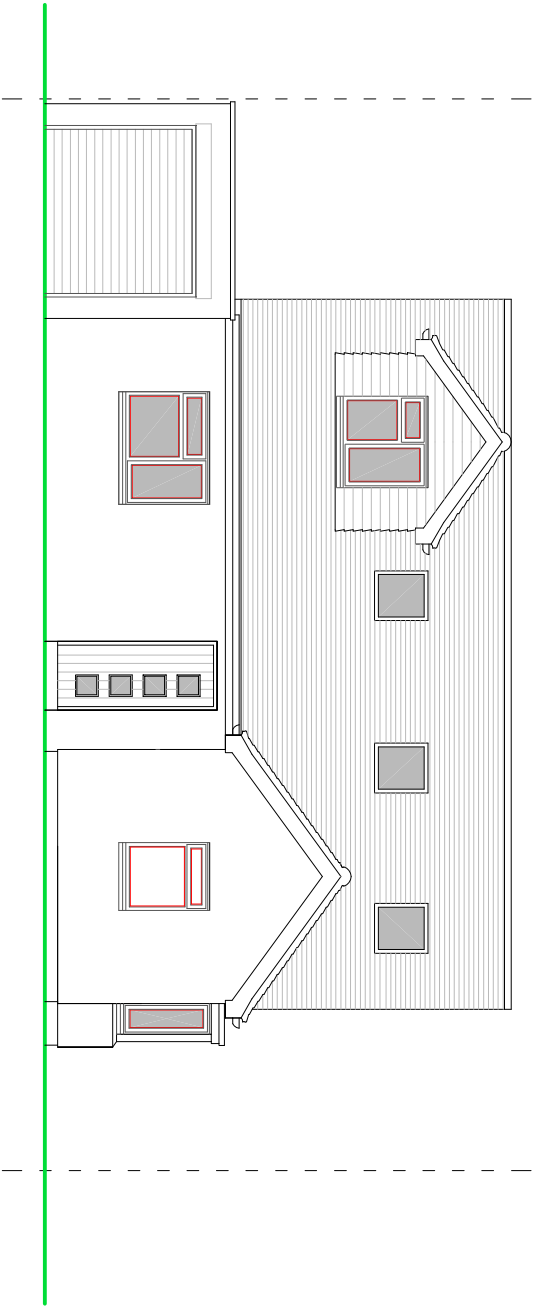


FRONT ELEVATION

NOTES

ROOF - Retain and re-use where possible, the existing plain tiles to the new and existing pitched roofs, GRP covering to flat roof dormer.

WALLS - Cement based 'New England' style cladding (light grey colour) to new dormers and gable walls.

WINDOWS/DOORS - Charcoal coloured framed PVC double glazed units.

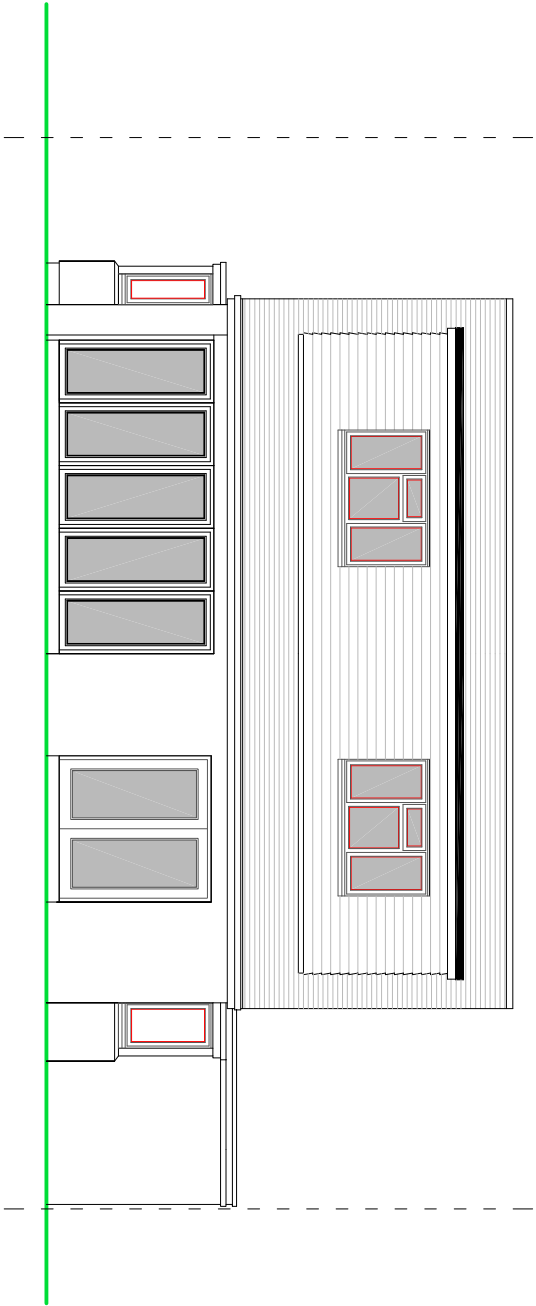

REAR ELEVATION



SIDE ELEVATION



PROPOSED ELEVATIONS

SUSSEX BUILDING CONSULTANCY LIMITED

40 MINTON ROAD, FELPHAM,
BOGNOR REGIS, WEST SUSSEX.

SCALE - 1/100 REV - C DATE - 04/06/2020

LABC
Partner
31 NORTHOTTER ROAD
PO21 5ZJ, BRIGHTON
TEL - 01243 861379