

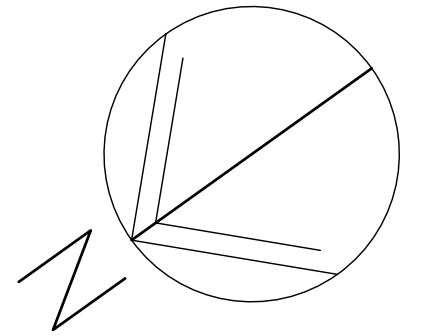
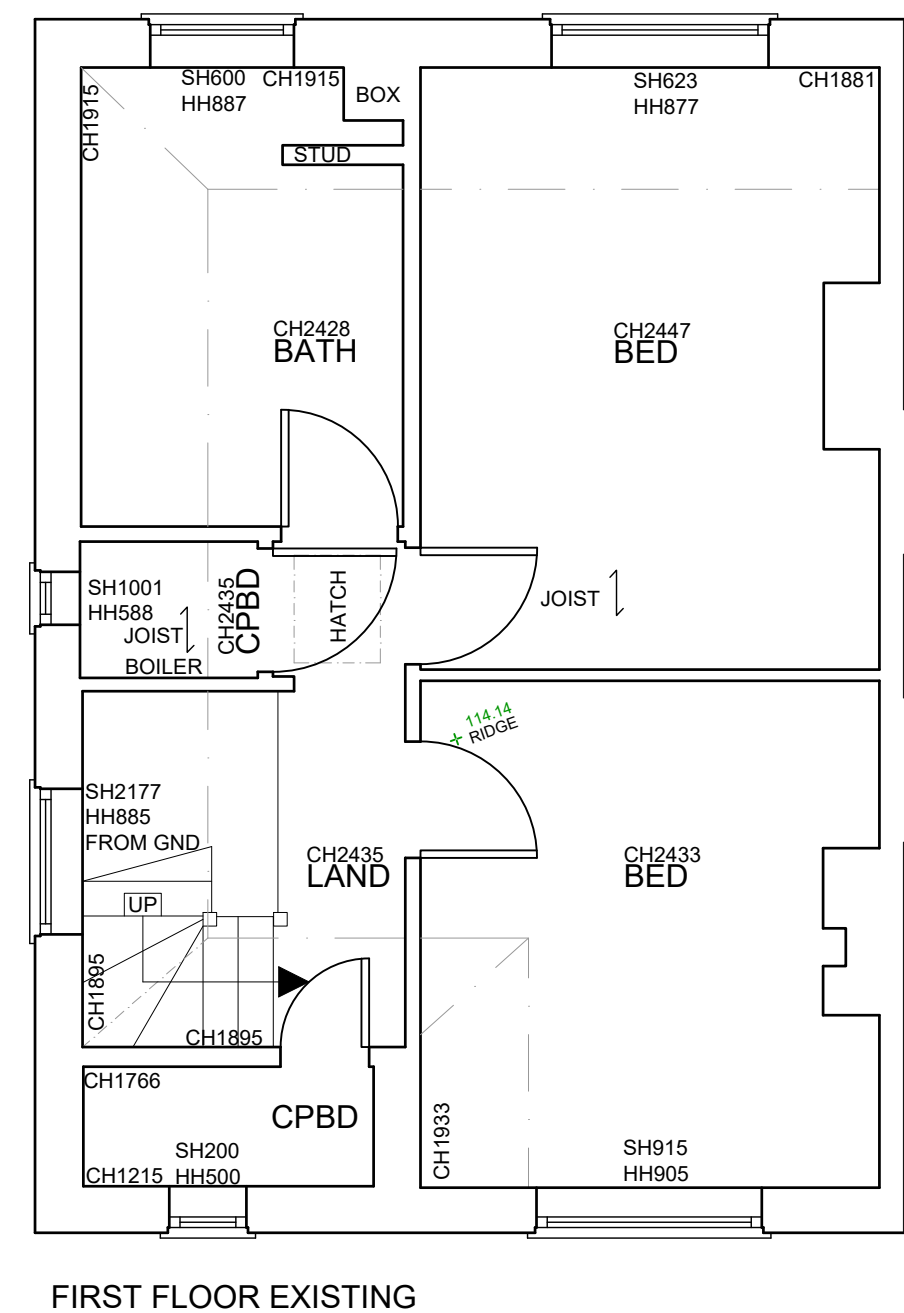


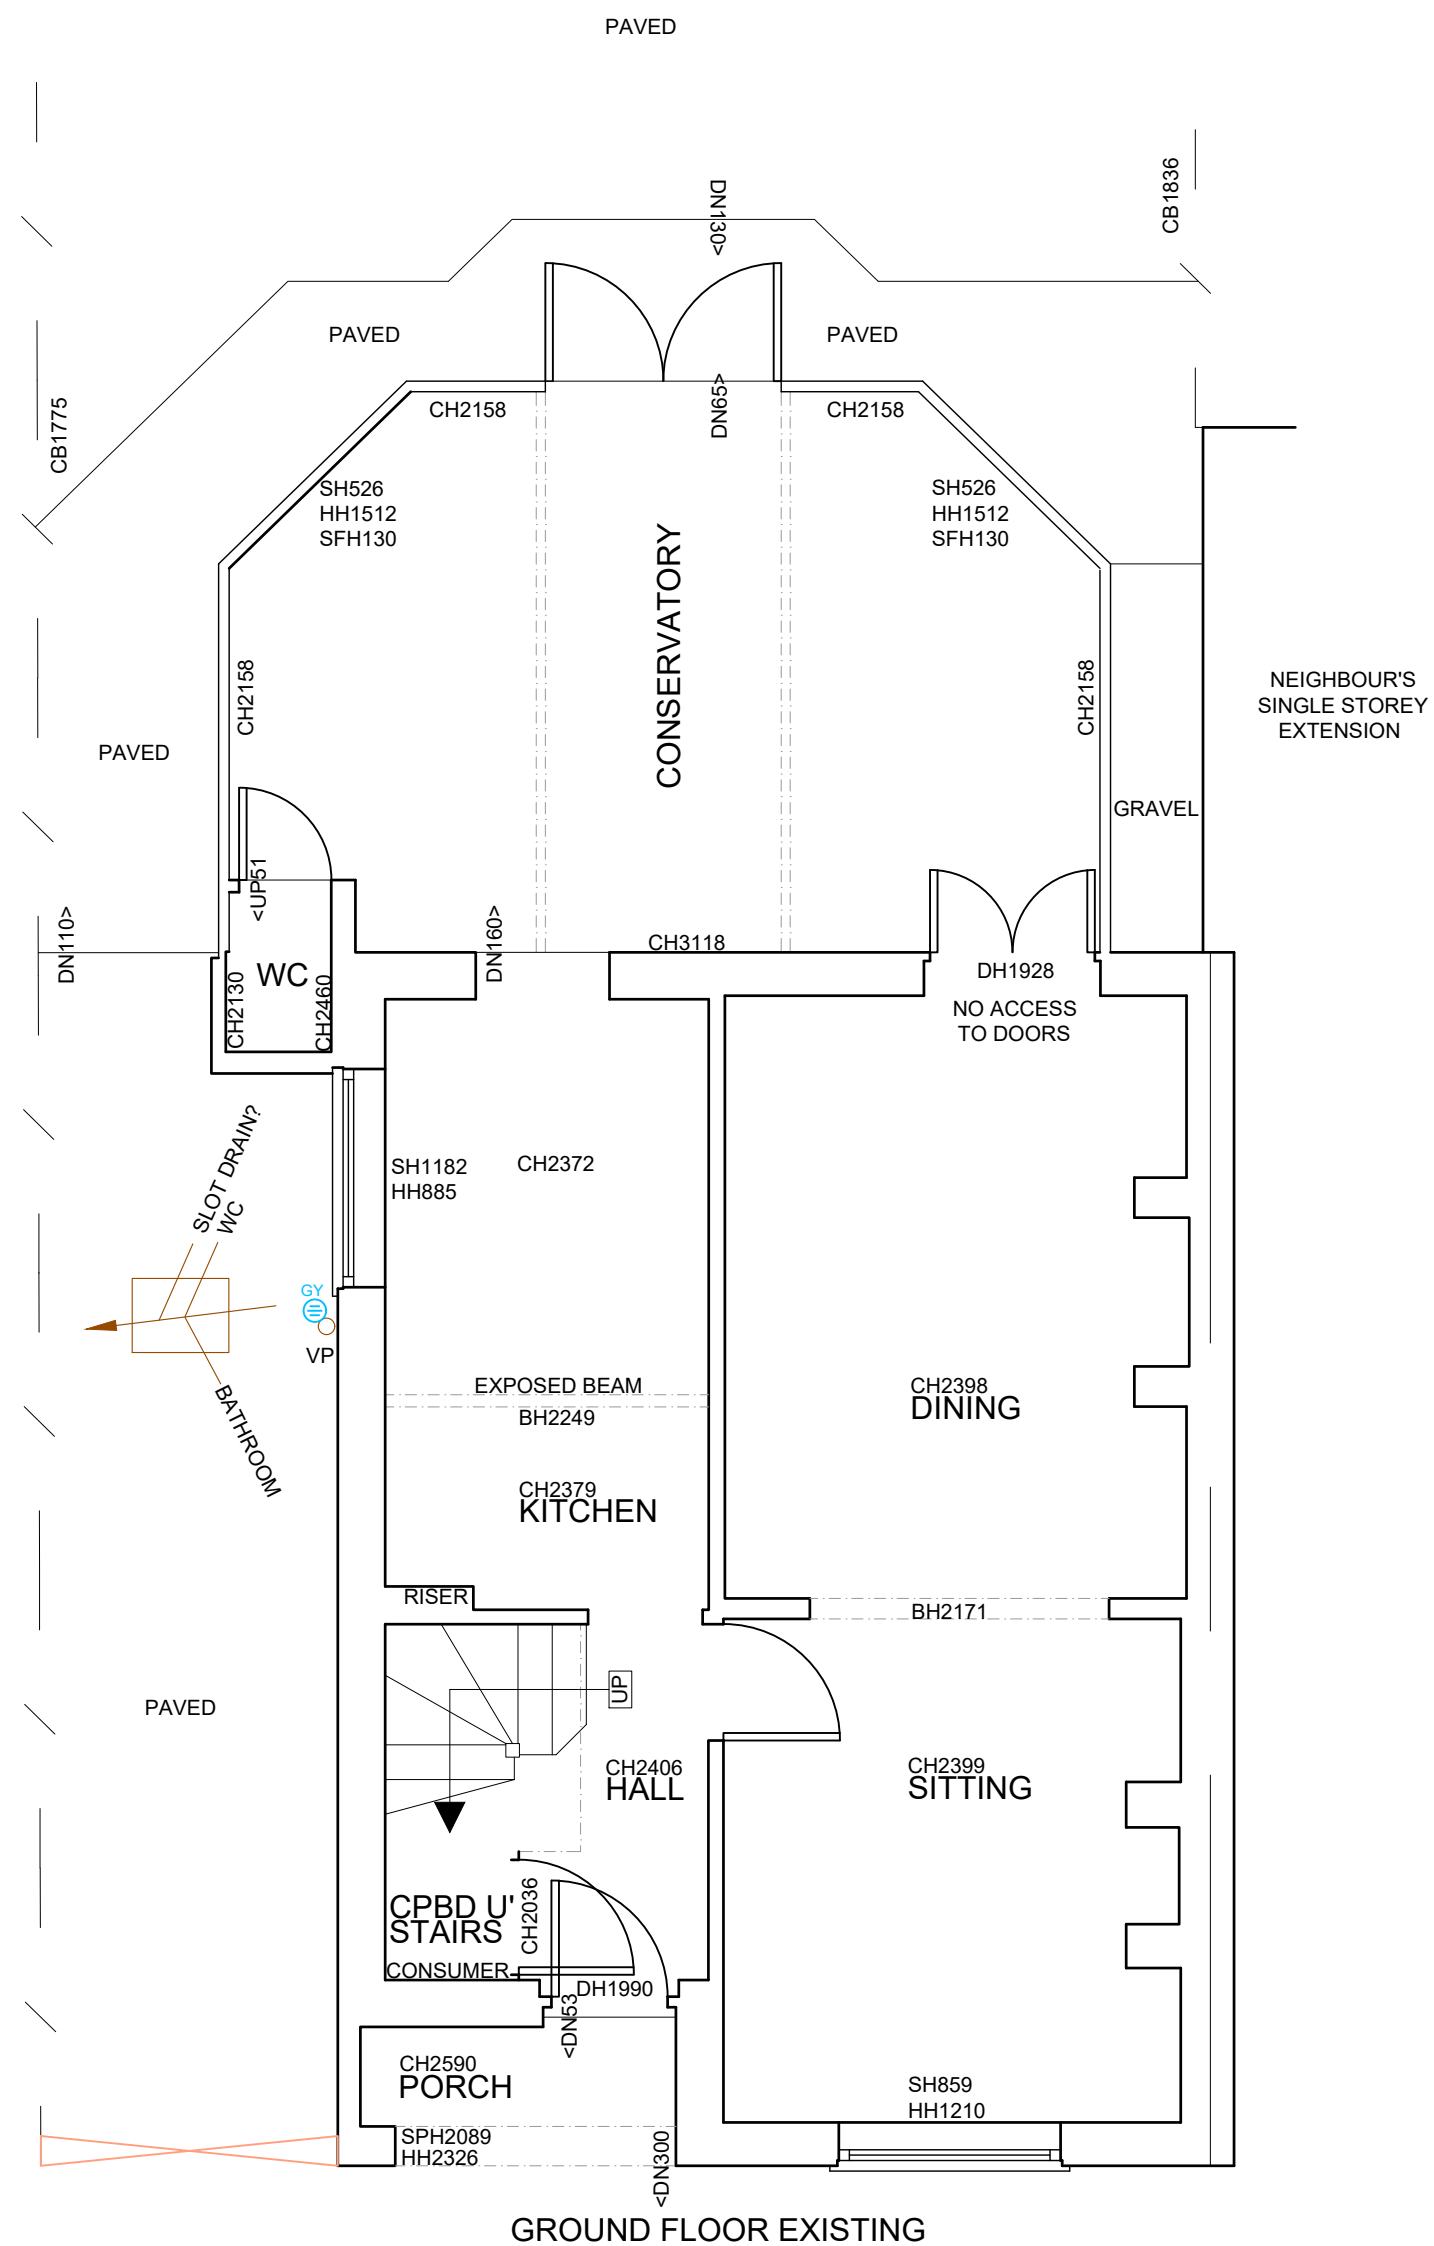

NOTES

1) All new and existing building work dimensions are critical to the construction process. 2) Cill and window heights indicated are taken internally and should be checked on site 3) This drawing is subject to copyright of Architectural Services. Reproduction only with written authority. 4) Drawing dimensions and scales to be checked prior to commencement of work. 5) All structural work where mentioned on this drawing is subject to a qualified structural and civil engineer calculations before building work commences. 6) These plans may be subject to Planning and/or Building Regulation approval, or any other statute in law before the commencement of building works. 7) All materials to match existing unless otherwise stated.

—	—	—
REV.	DATE	DESCRIPTION
CLIENT: J. Schofield 100 Flansham Lane, Bognor Regis, West Sussex, PO22 6AH.		
Architectural Services t: 01428 879450 / 01243 767440 w: architectural-services.co.uk		
DRAWING: Existing floor plans		
1:100 0 1 2 3 4 5 1:50 0 0.5 1.0 1.5 2.0 2.5		
DRG NO. 16/027-001	DATE: 08/05/26	SCALE: A2: 1:50


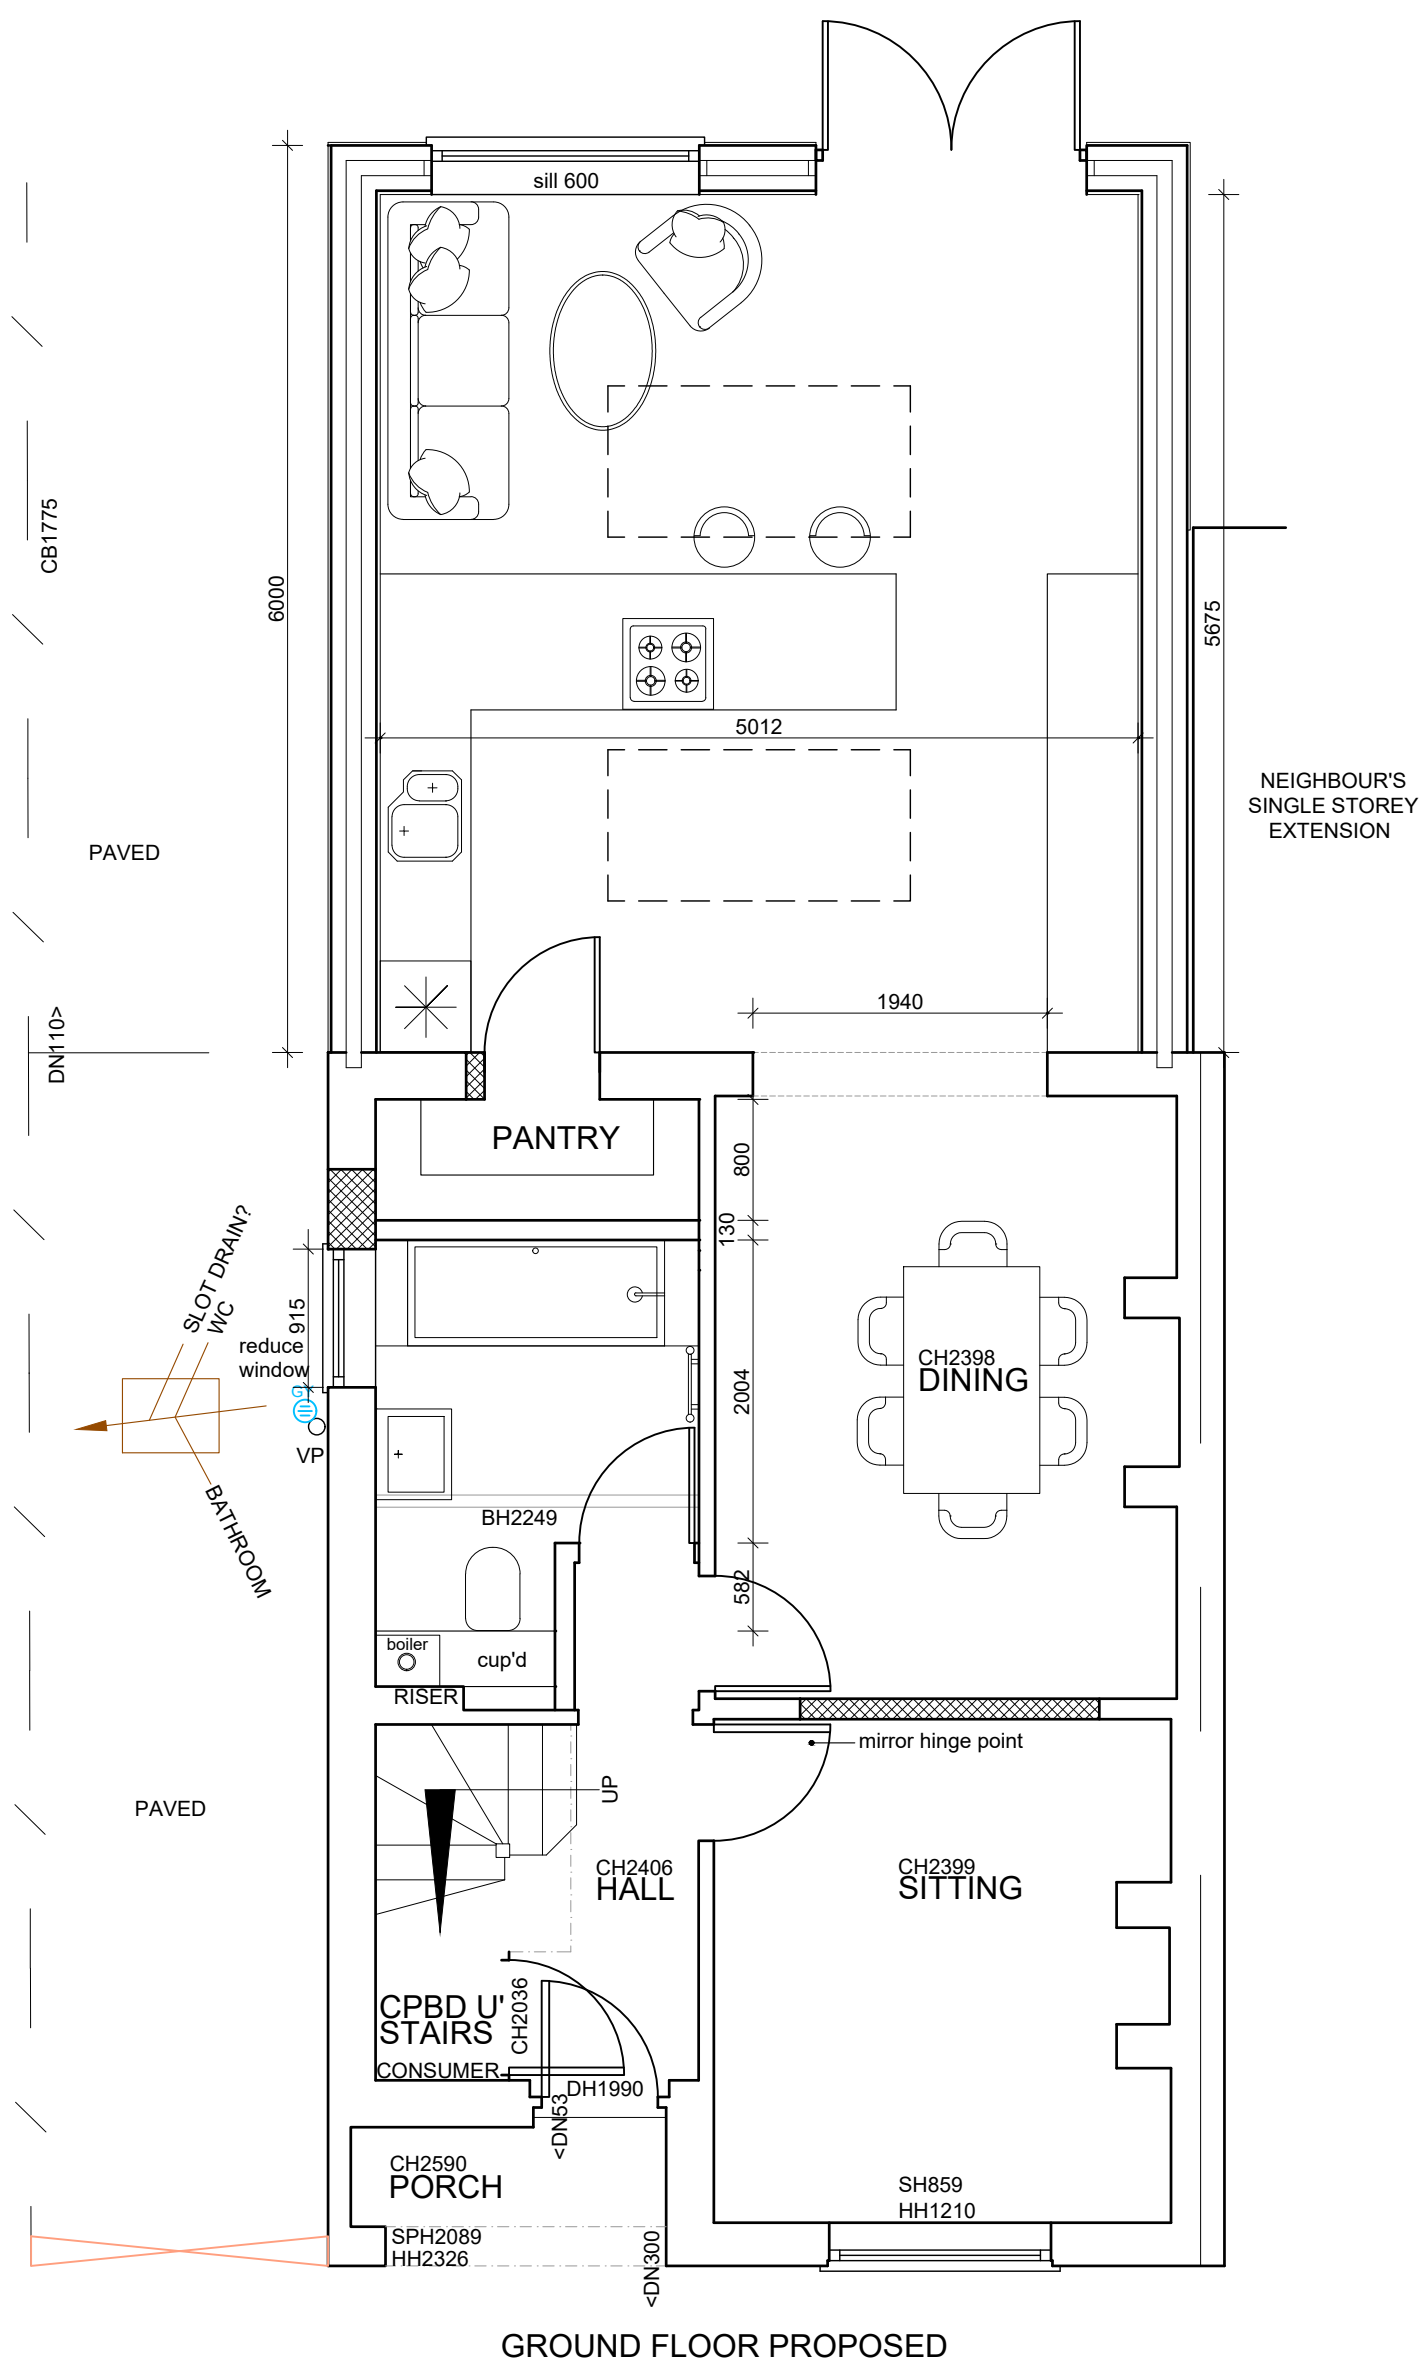


The floor plan shows a building layout with the following rooms and features:


- Top Section:** Two identical rectangular structures, each labeled "2m x 1m roof lantern".
- Left Wing:**
 - Top room: CH1915, SH600, HH887.
 - Middle room: CH2428 BED.
 - Bottom room: W/C (Toilet) with a HATCH.
- Right Wing:**
 - Top room: SH623, HH877, CH1881.
 - Middle room: CH2447 BED.
 - Bottom room: CH2433 BED, SH915, HH905.
- Central/Bottom Section:**
 - CH2435 LAND (Landing).
 - Stairs: SH2177, HH885, FROM GND, UP, CH1895.
 - CPBD (Central Plant Room/Boiler Room): CH1766, SH200, CH1215, HH500.
 - CH1933 (Room/Storage).
 - CH1895 (Room/Storage).
 - JOIST (Structural feature).
 - RIDGE (Structural feature, marked with a green cross and "114.14").

-	-	-
REV.	DATE	DESCRIPTION
CLIENT: J. Schofield		
100 Flansham Lane, Bognor Regis, West Sussex, PO22 6AH.		
Architectural Services t : 01428 879450 / 01243 767440 w: architectural-services.co.uk		
DRAWING: Proposed floor plans		
DRG NO. 16/027-002	DATE: 08/05/26	SCALE: A2: 1:50

1) All new and existing building work dimensions are critical to the construction process. 2) Cill and window heights indicated are taken internally and should be checked on site 3) This drawing is subject to copyright of Architectural Services. Reproduction with written authority. 4) Drawing dimensions and scales to be checked prior to commencement of work. 5) All structural work where mentioned on this drawing is subject to a qualified structural and civil engineer calculations before building work commences. 6) These plans may be subject to Planning and/or Building Regulation approval, or any other statute in law before the commencement of building works. 7) All materials to match existing unless otherwise stated.	DRG NO: DATE: SCALE:
	16/02/2002 08/05/26 A2: 1:50

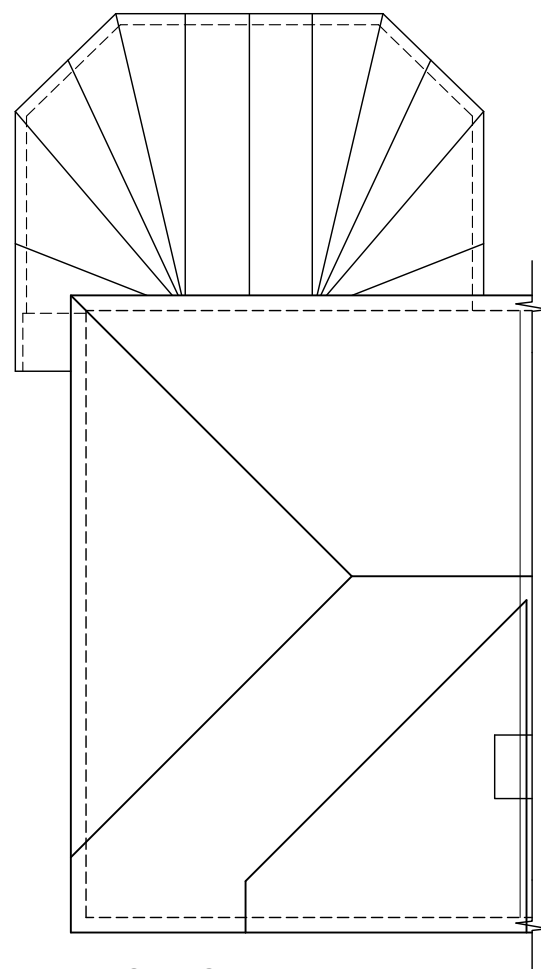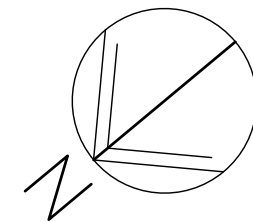

EXISTING

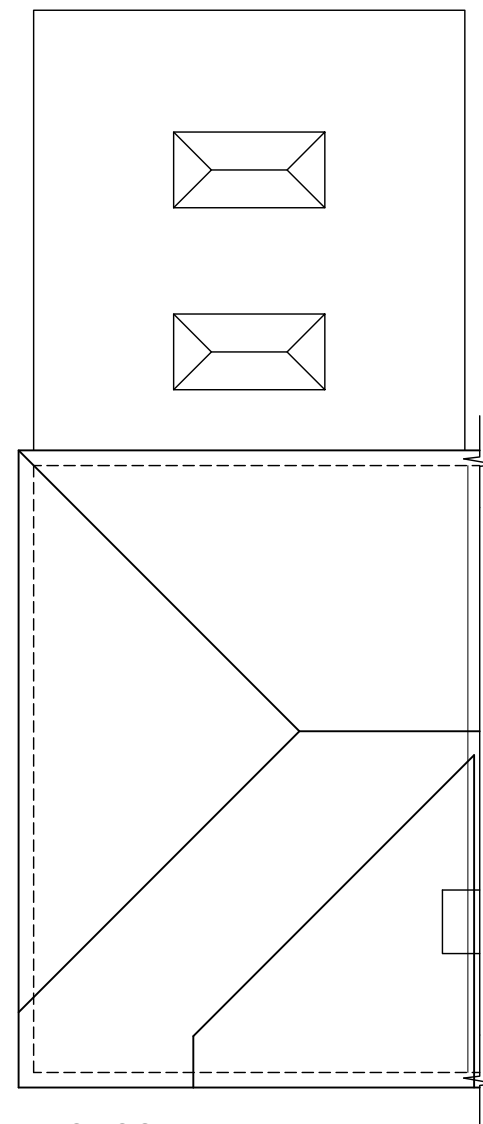


PROPOSED


NOTES

1) All new and existing building work dimensions are critical to the construction process. 2) Cill and window heights indicated are taken internally and should be checked on site 3) This drawing is subject to copyright of Architectural Services. Reproduction only with written authority. 4) Drawing dimensions and scales to be checked prior to commencement of work. 5) All structural work where mentioned on this drawing is subject to a qualified structural and civil engineer calculations before building work commences. 6) These plans may be subject to Planning and/or Building Regulation approval, or any other statute in law before the commencement of building works. 7) All materials to match existing unless otherwise stated.


-	-	-
REV.	DATE	DESCRIPTION
CLIENT: J. Schofield 100 Flansham Lane, Bognor Regis, West Sussex, PO22 6AH.		
Architectural Services t : 01428 879450 / 01243 767440 w: architectural-services.co.uk		
DRAWING: Roof Plans		
1:100	0 1 2 3 4 5	
1:50	0 0.5 1.0 1.5 2.0 2.5	
DRG NO. 16/027-003	DATE: 08/05/26	SCALE: A3: 1:100

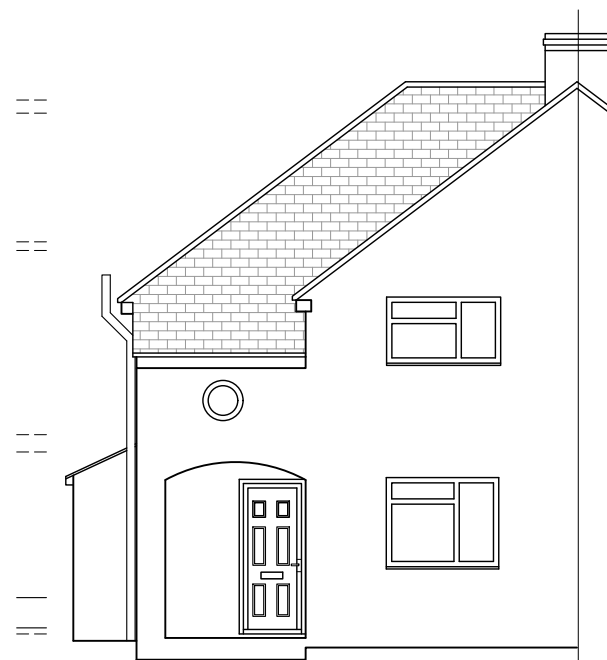


FRONT(NORTH EAST)

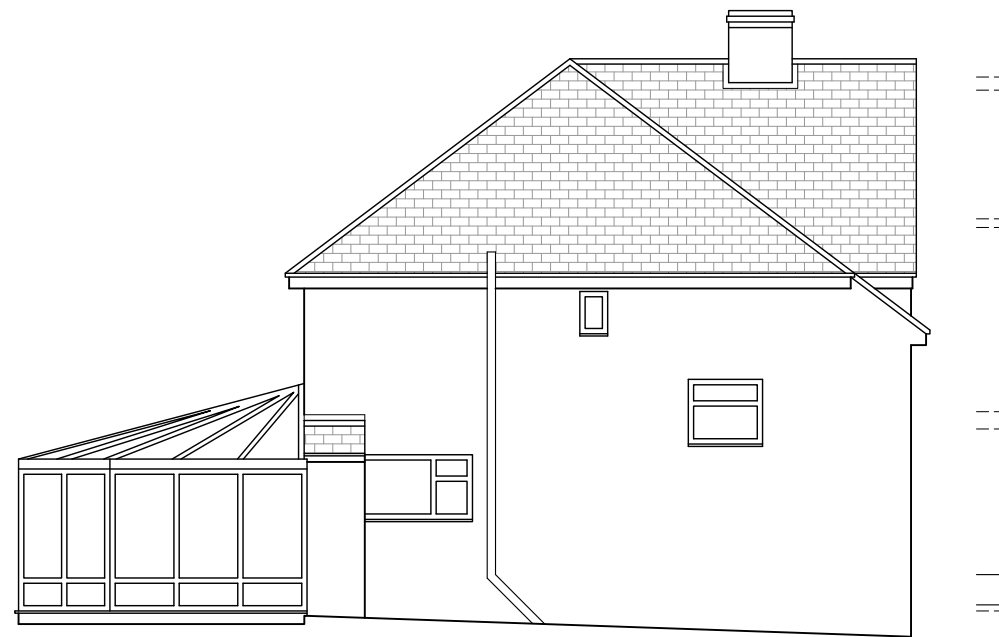

SIDE(NORTH EAST)

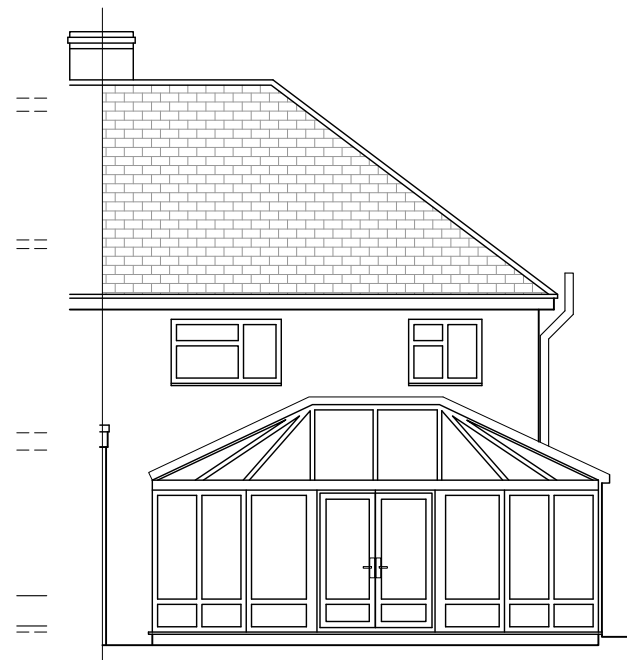

REAR(SOUTH EAST)

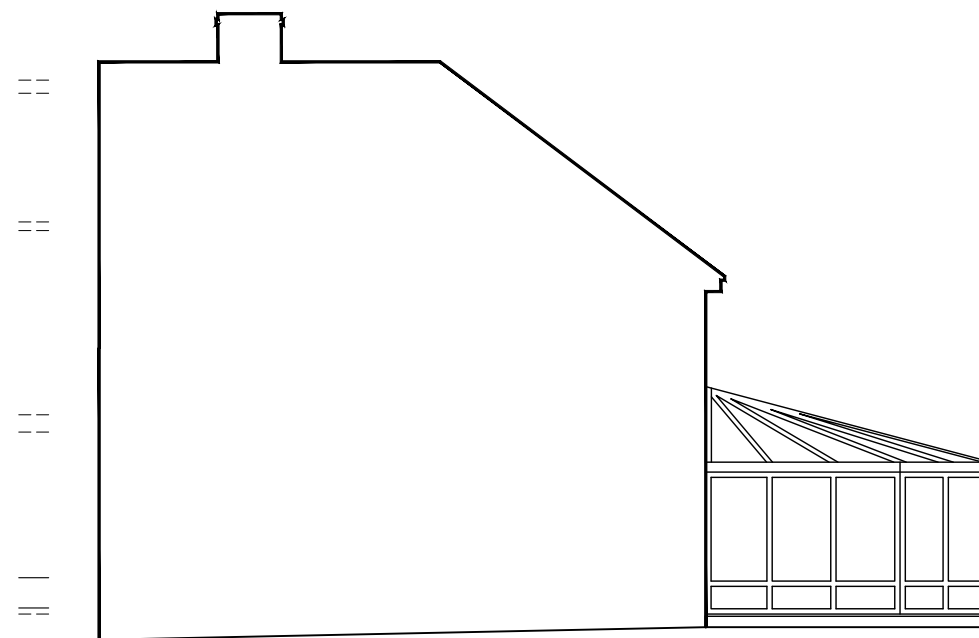


SIDE(SOUTH WEST)


NOTES

1) All new and existing building work dimensions are critical to the construction process. 2) Cill and window heights indicated are taken internally and should be checked on site 3) This drawing is subject to copyright of Architectural Services. Reproduction only with written authority. 4) Drawing dimensions and scales to be checked prior to commencement of work. 5) All structural work where mentioned on this drawing is subject to a qualified structural and civil engineer calculations before building work commences. 6) These plans may be subject to Planning and/or Building Regulation approval, or any other statute in law before the commencement of building works. 7) All materials to match existing unless otherwise stated.

-	-	-
REV.	DATE	DESCRIPTION
CLIENT: J. Schofield 100 Flansham Lane, Bognor Regis, West Sussex, PO22 6AH.		
Architectural Services t : 01428 879450 / 01243 767440 w: architectural-services.co.uk		
DRAWING: Existing Elevations		
1:100 0 1 2 3 4 5 1:50 0 0.5 1.0 1.5 2.0 2.5		
DRG NO. 16/027-004	DATE: 08/05/26	SCALE: A3: 1:100

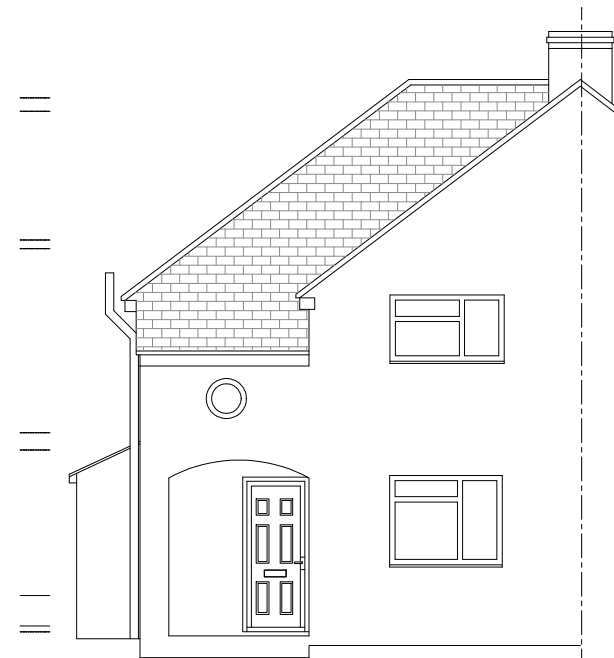


FRONT(NORTH EAST)

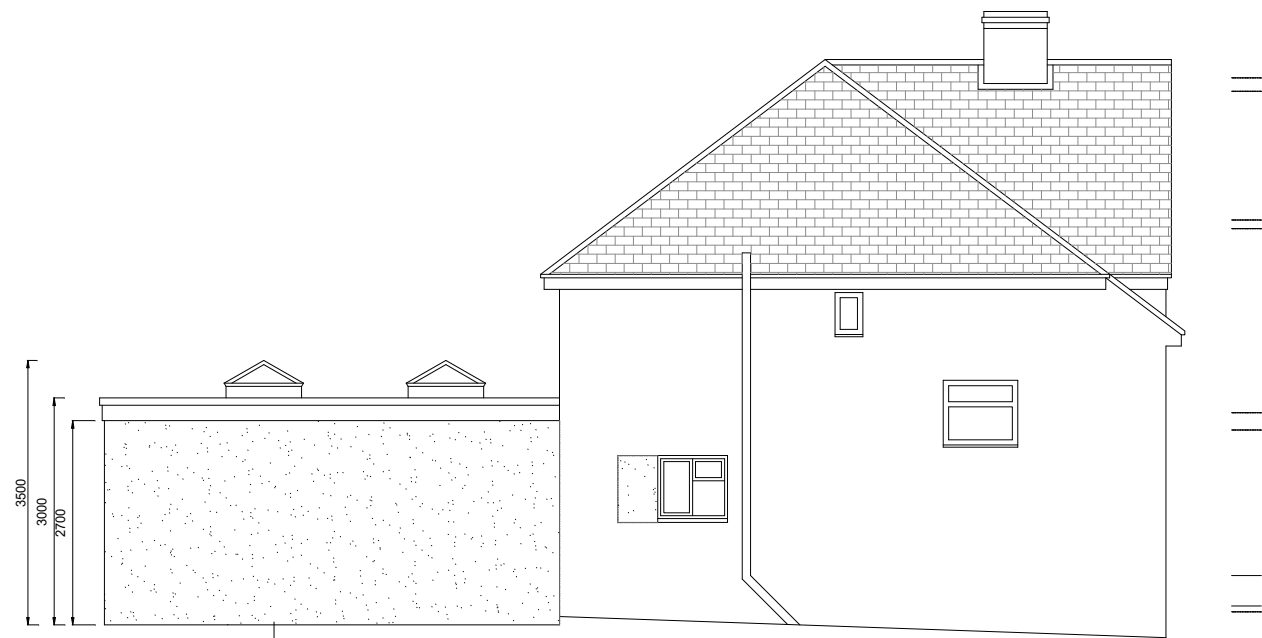

SIDE(NORTH EAST)



REAR(SOUTH EAST)

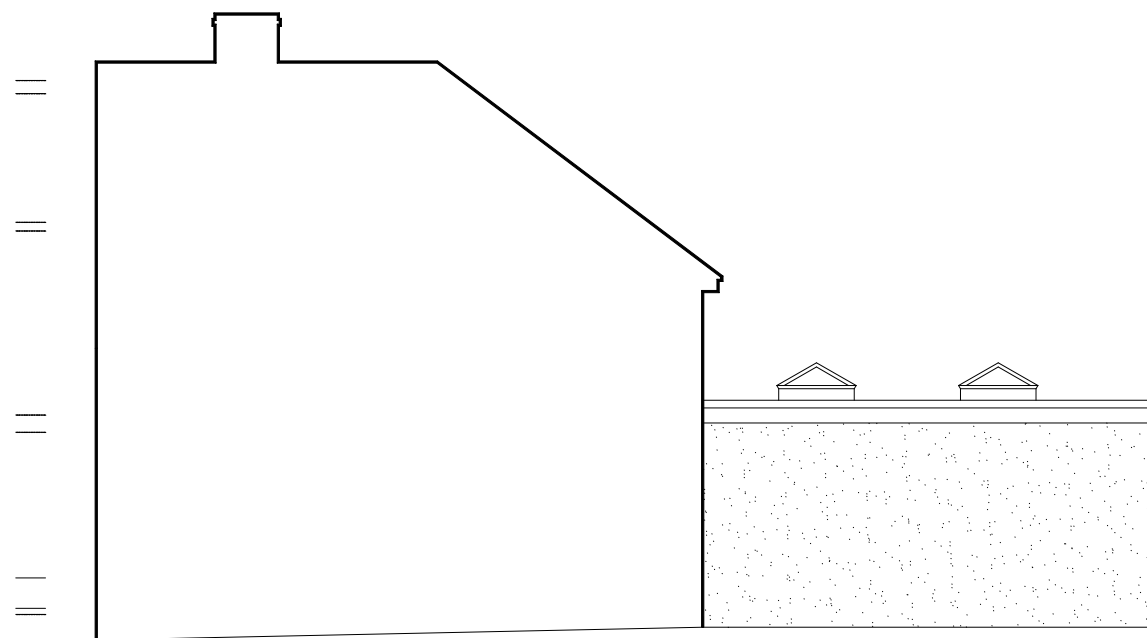

SIDE(SOUTH WEST)

NOTES

1) All new and existing building work dimensions are critical to the construction process. 2) Cill and window heights indicated are taken internally and should be checked on site 3) This drawing is subject to copyright of Architectural Services. Reproduction only with written authority. 4) Drawing dimensions and scales to be checked prior to commencement of work. 5) All structural work where mentioned on this drawing is subject to a qualified structural and civil engineer calculations before building work commences. 6) These plans may be subject to Planning and/or Building Regulation approval, or any other statute in law before the commencement of building works. 7) All materials to match existing unless otherwise stated.

—	—	—
REV.	DATE	DESCRIPTION
CLIENT: J. Schofield 100 Flansham Lane, Bognor Regis, West Sussex, PO22 6AH.		
Architectural Services t : 01428 879450 / 01243 767440 w: architectural-services.co.uk		
DRAWING: Proposed Elevations		
1:100 0 1 2 3 4 5 1:50 0 0.5 1.0 1.5 2.0 2.5		
DRG NO. 16/027-005	DATE: 08/05/26	SCALE: A3: 1:100




BLOCK PLAN (1:500)

1:500 0 10 20 30 40 50



NOTES

1) All new and existing building work dimensions are critical to the construction process. 2) Cill and window heights indicated are taken internally and should be checked on site 3) This drawing is subject to copyright of Architectural Services. Reproduction only with written authority. 4) Drawing dimensions and scales to be checked prior to commencement of work. 5) All structural work where mentioned on this drawing is subject to a qualified structural and civil engineer calculations before building work commences. 6) These plans may be subject to Planning and/or Building Regulation approval, or any other statute in law before the commencement of building works. 7) All materials to match existing unless otherwise stated.

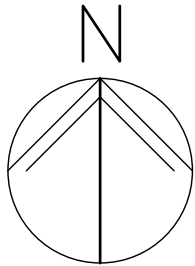

REV.	DATE	DESCRIPTION
CLIENT: J. Schofield 100 Flansham Lane, Bognor Regis, West Sussex, PO22 6AH.		
Architectural Services t: 01428 879450 / 01243 767440 w: architectural-services.co.uk		
DRAWING: Location Plan		
1:1250 0 10 20 30 40 50		
DRG NO. 16/027-006	DATE: 08/05/26	SCALE: A3: 1:1250