

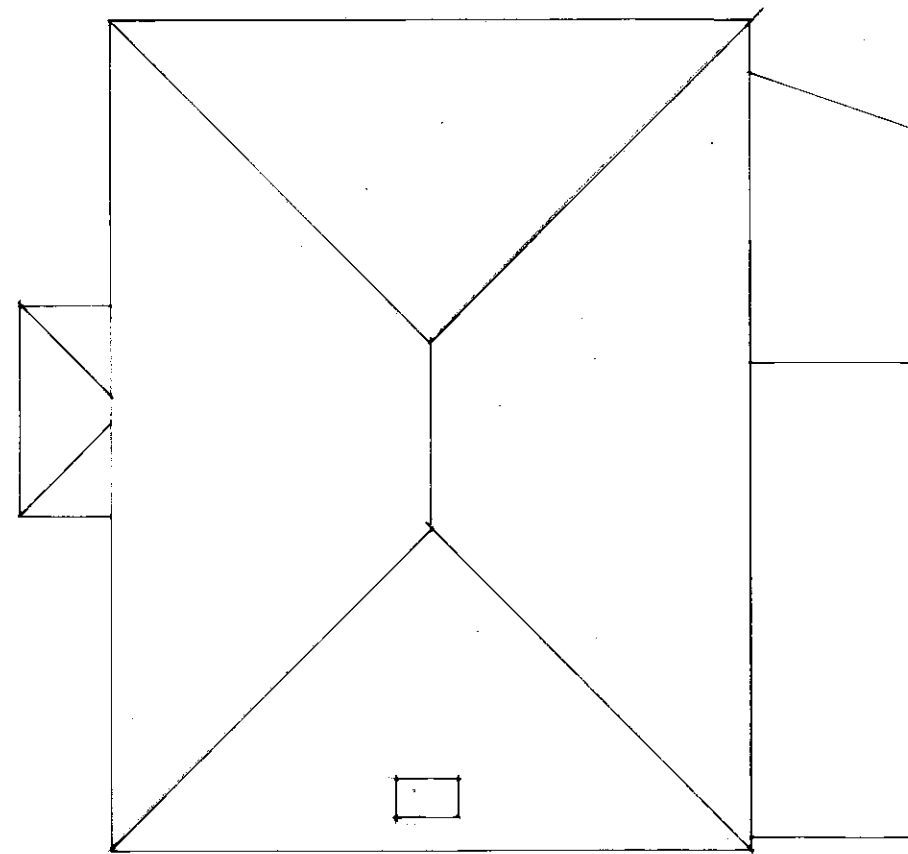


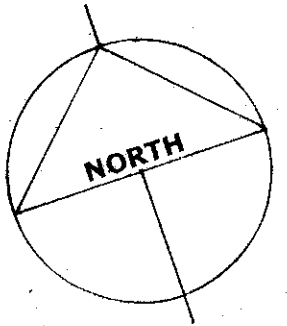


EXISTING PLAN

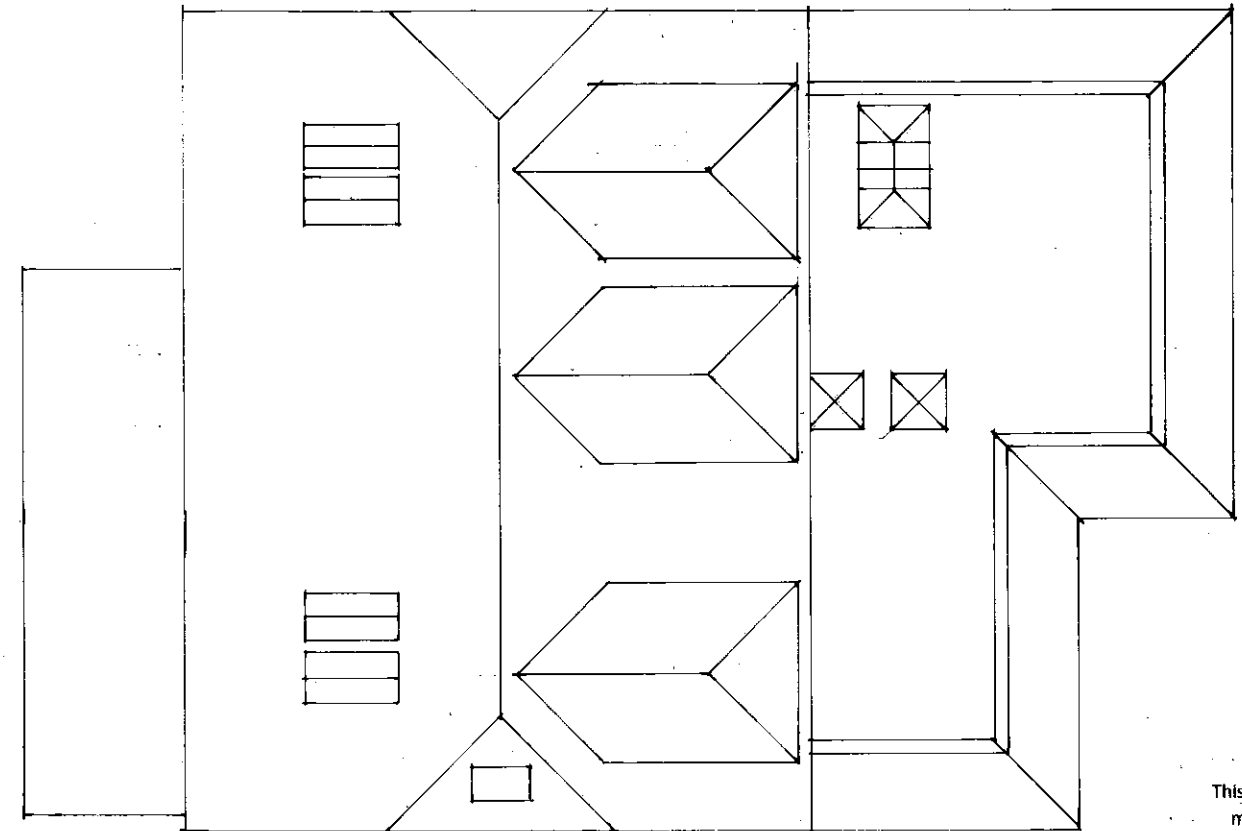

PROPOSED PLAN

ROOF FINISH PLAIN TILE, BARN END AND HIPS
BONNET TILES, HALF ROUND RIDGE TILES
ROOFLIGHTS TO WEST ELEVATION VELUX TOP
HUNG WITH CENTRAL GLAZING BAR

This drawing is the copyright of the Architect and must not be reproduced or used without the Architect's permission. Figured dimensions are to take precedence over scaled dimensions. The Contractor is responsible for checking all figured dimensions on drawings against actual site dimensions. Scaled dimensions are not to be used for construction and setting out purposes. Any discrepancies are to be reported to the Architect. This drawing should be read in conjunction with schedules, specifications and engineers drawings and details where applicable.

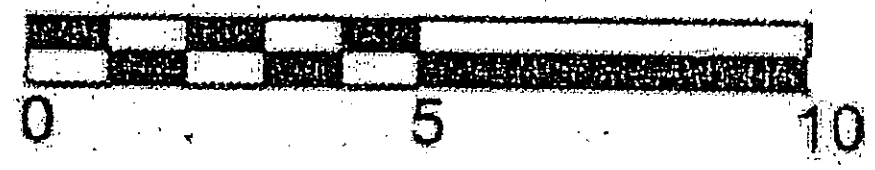

DAVID BENNETT ARCHITECT
THE OLD COTTAGE
10 VICARAGE LANE, FELPHAM
WEST SUSSEX PO22 7EA
01243 866279 and 07932 757144
Email:davidkbennett47@gmail.com
CLIENT
MR AND MRS A FARDELL
PROJECT
8 WANSFORD WAY
FELPHAM, PO22 7NL
DRAWING TITLE
EXISTING AND PROPOSED ROOF PLANS
SCALE
1/100 at A3
REFERENCE
12107.12