
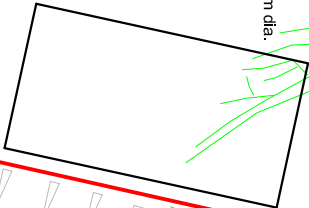


Laurel

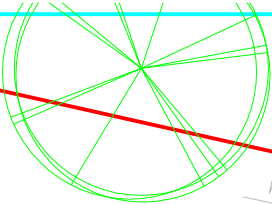

Oak 750 mm dia.

Beech 450 mm dia.


Oak 900 mm dia.

Unknown 300 mm dia.


Beech 300 mm dia.



Oak 150 mm dia.


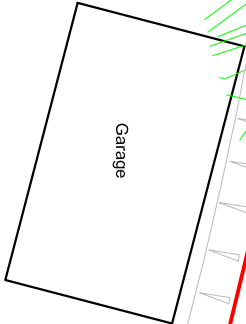


Garage

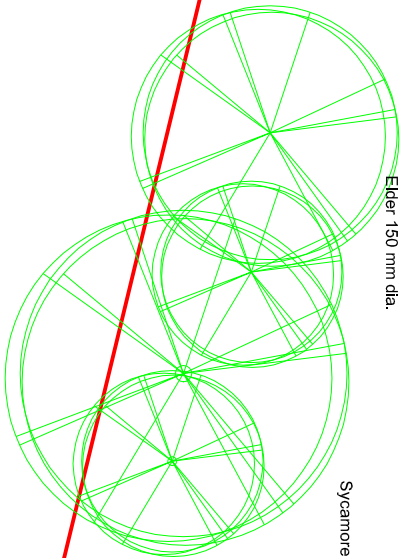


Elmer 150 mm dia.


Sycamore 250 mm dia.

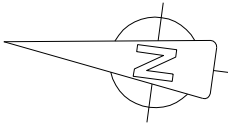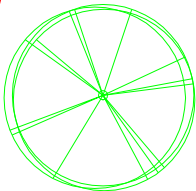

Concrete Shelter

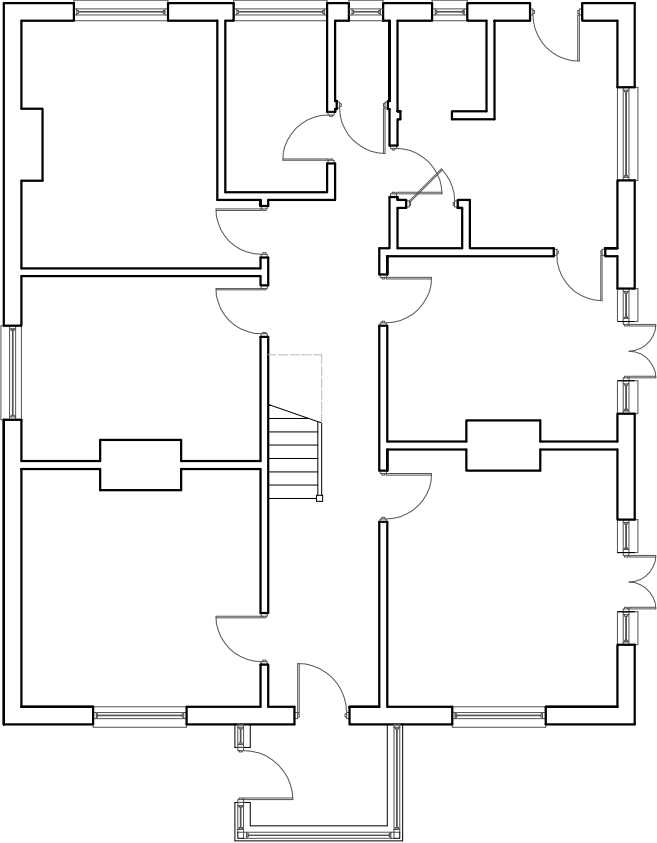

Hawthorn 150 mm dia.

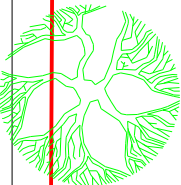

SCALE IN METRES



1:1

EXISTING PLOT PLAN

SUSSEX BUILDING CONSULTANCY LIMITED

10 FELPHAM GARDENS, FELPHAM,
BOGNOR REGIS, WEST SUSSEX.

SCALE - 1/125 REV - DATE - 19/12/2018



3 NORTHCOTE ROAD
BOGNOR REGIS
PO21 8LZ
TEL/FAX - (01243) 861379