



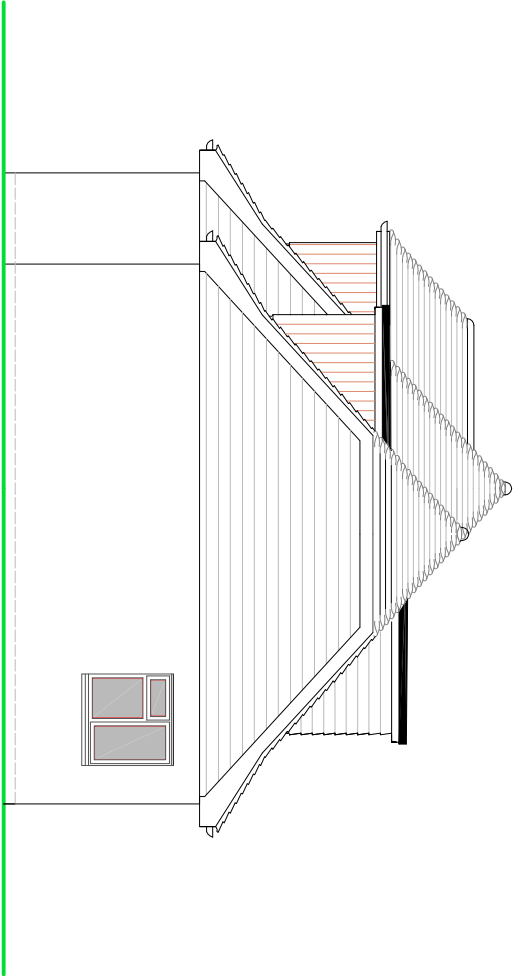

EASTERN ELEVATION

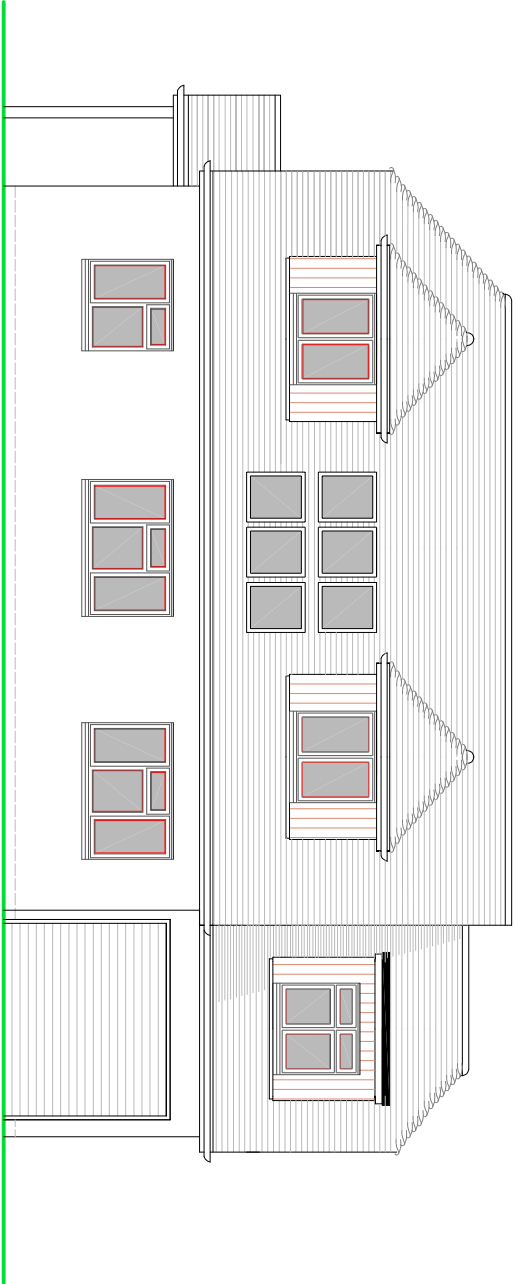


SOUTHERN ELEVATION

NOTES

ROOF - 'Marley Edgemere' Interlocking tiles to pitched roof to planning approval.

WALLS - Painted render lower elevations and vertical cedar cladding to gables and front dormer cheeks to planning approval. Rear dormer cheeks to be clad in plain tile hanging to match in colour and texture.

WINDOWS/DOORS - Dark grey powder coated aluminium or PVC framed double glazed units.

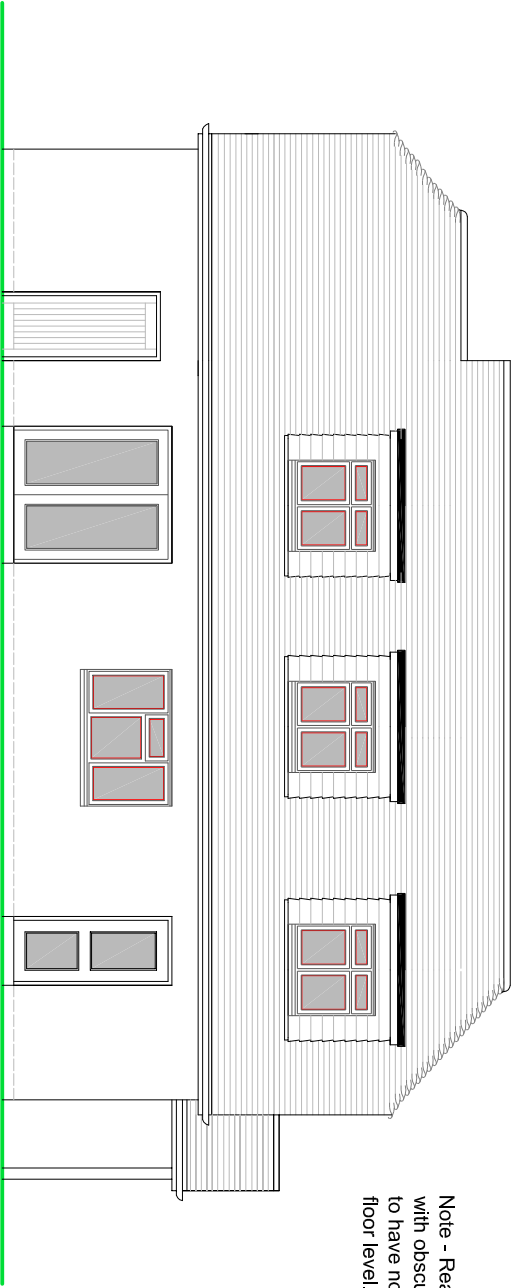

NORTHERN ELEVATION



WESTERN ELEVATION

Note - Rear facing windows are to be filled with obscure glass (minimum Class 3) and to have no openers below 1.7 metres from floor level.



PROPOSED ELEVATIONS
UNIT 1

SUSSEX BUILDING CONSULTANCY LIMITED

10 FELPHAM GARDENS, FELPHAM,
BOGNOR REGIS, WEST SUSSEX.

SCALE - 1/100 REV - C DATE - 03/05/2020

LABC
partner
3 WORTKOTE ROAD
BOGNOR REGIS
PO21 3LZ
TEL - (01243) 861379