
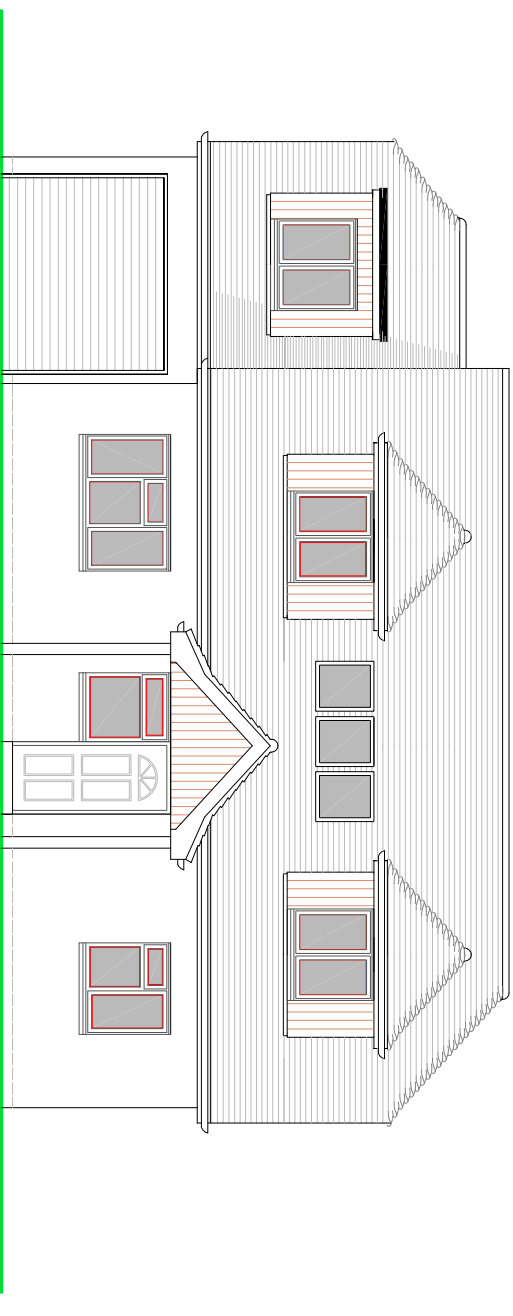


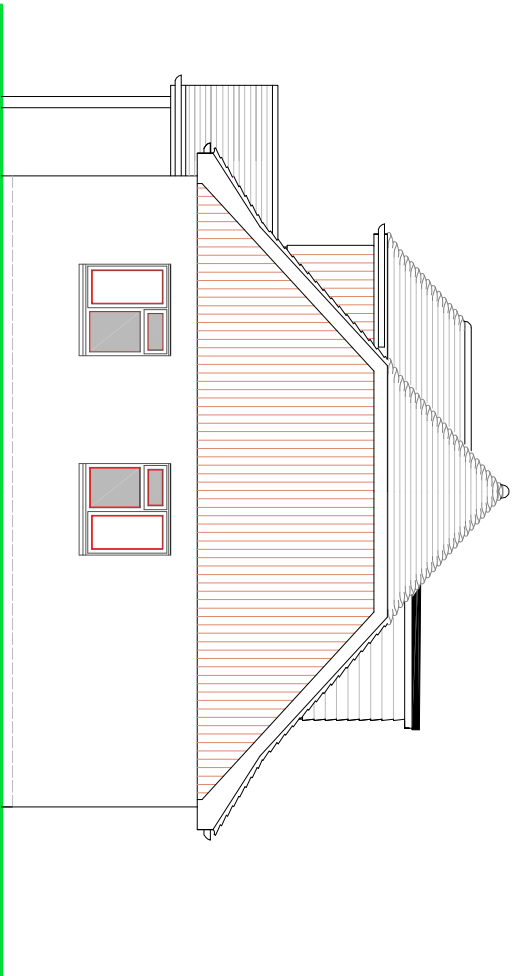

EASTERN ELEVATION



SOUTHERN ELEVATION

NOTES

ROOF - 'Marley Edgemere' interlocking tiles to pitched roof to planning approval.

WALLS - Painted render lower elevations and vertical cedar cladding to gables and front dormer cheeks to planning approval. Rear dormer cheeks to be clad in plain tile hanging to match in colour and texture.


WINDOWS/DOORS - Dark grey powder coated aluminium or PVC framed double glazed units.

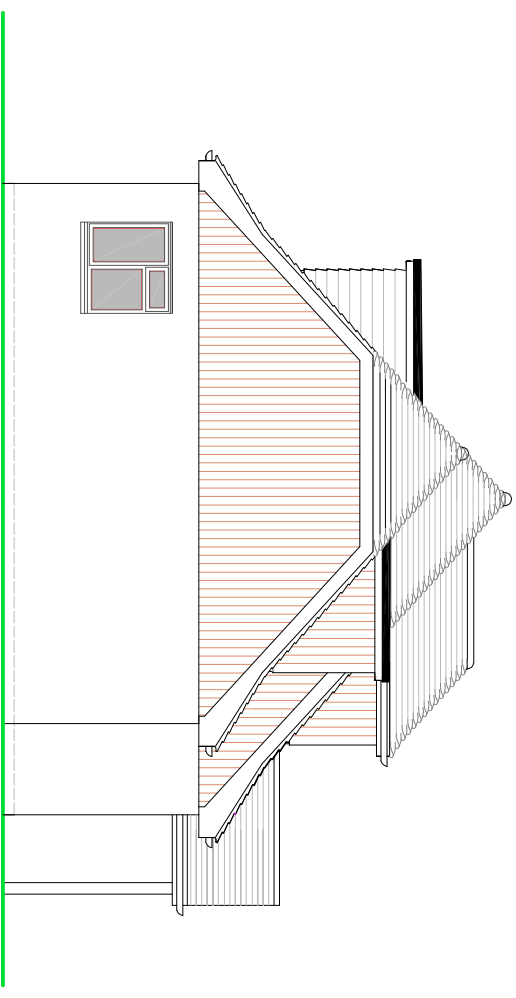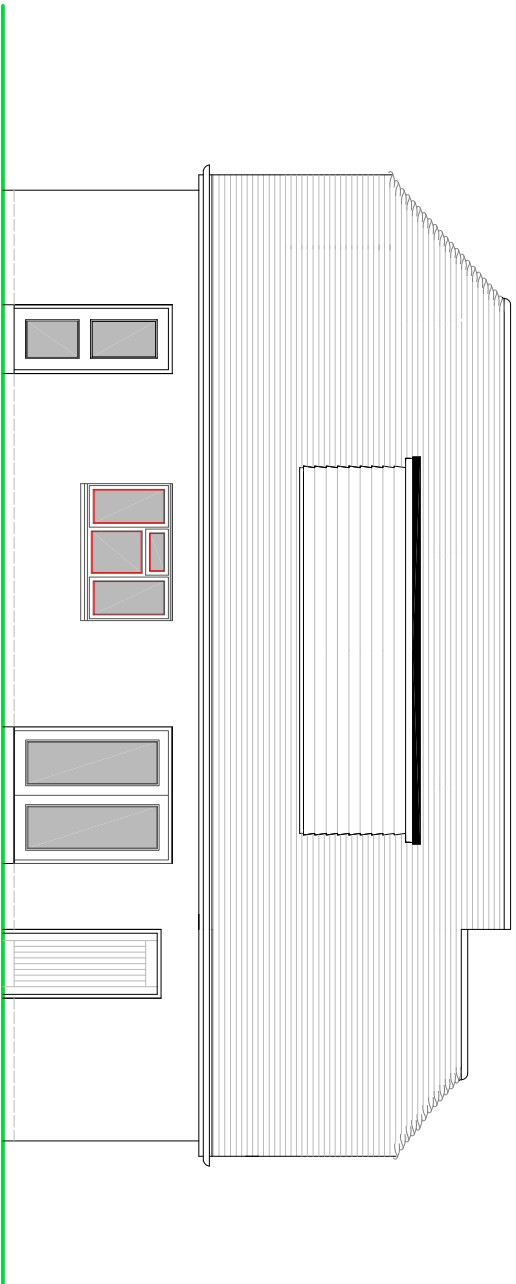

NORTHERN ELEVATION

WESTERN ELEVATION

SCALE

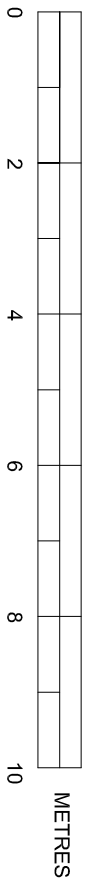

PROPOSED ELEVATIONS

UNIT 2

UNIT 2

SUSSEX BUILDING CONSULTANCY LIMITED

10 FELPHAM GARDENS, FELPHAM,
BOGNOR REGIS, WEST SUSSEX.

SCALE - 1/100 REV - E DATE - 03/05/2020



3 NORTHCOTE ROAD
BOGNOR REGIS
PO21 5LZ
TEL - (01243) 861379