



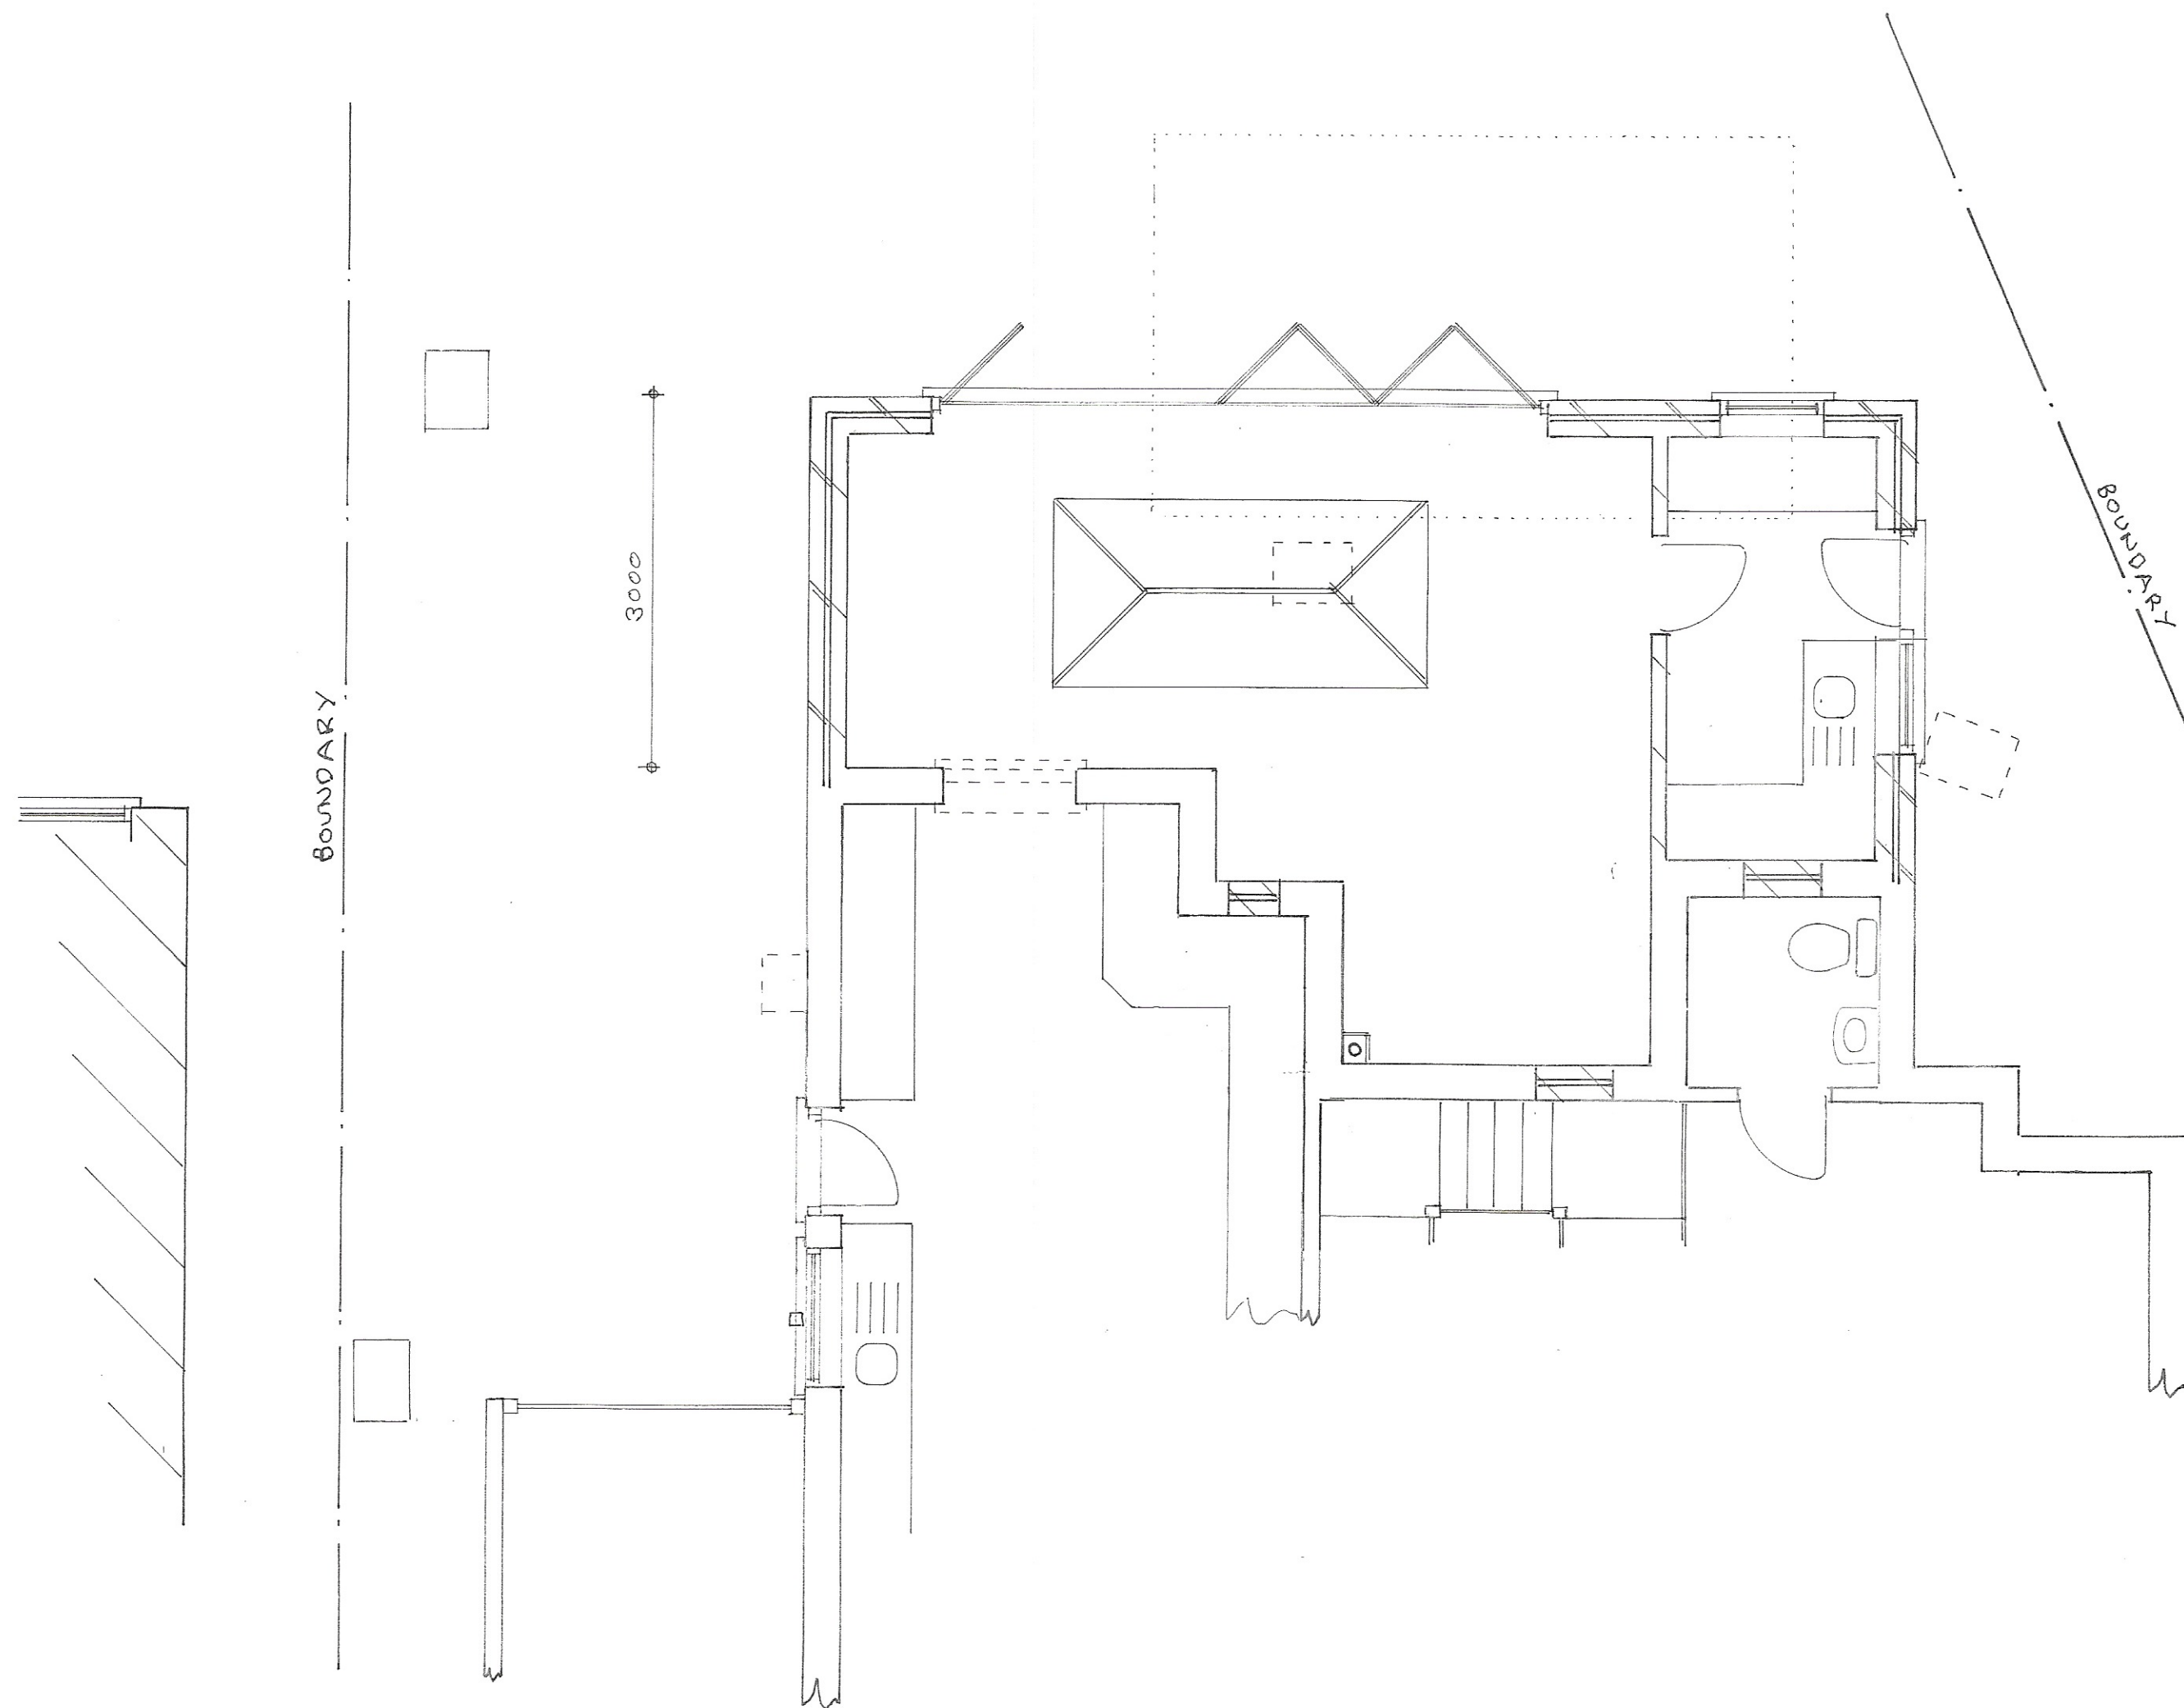

Proposed

PROPOSED SINGLE STOREY EXTENSION AT 15, SECOND AVE., FELPHAM
FOR MR. S. REDDICK AND MRS. J. MAYNARD.

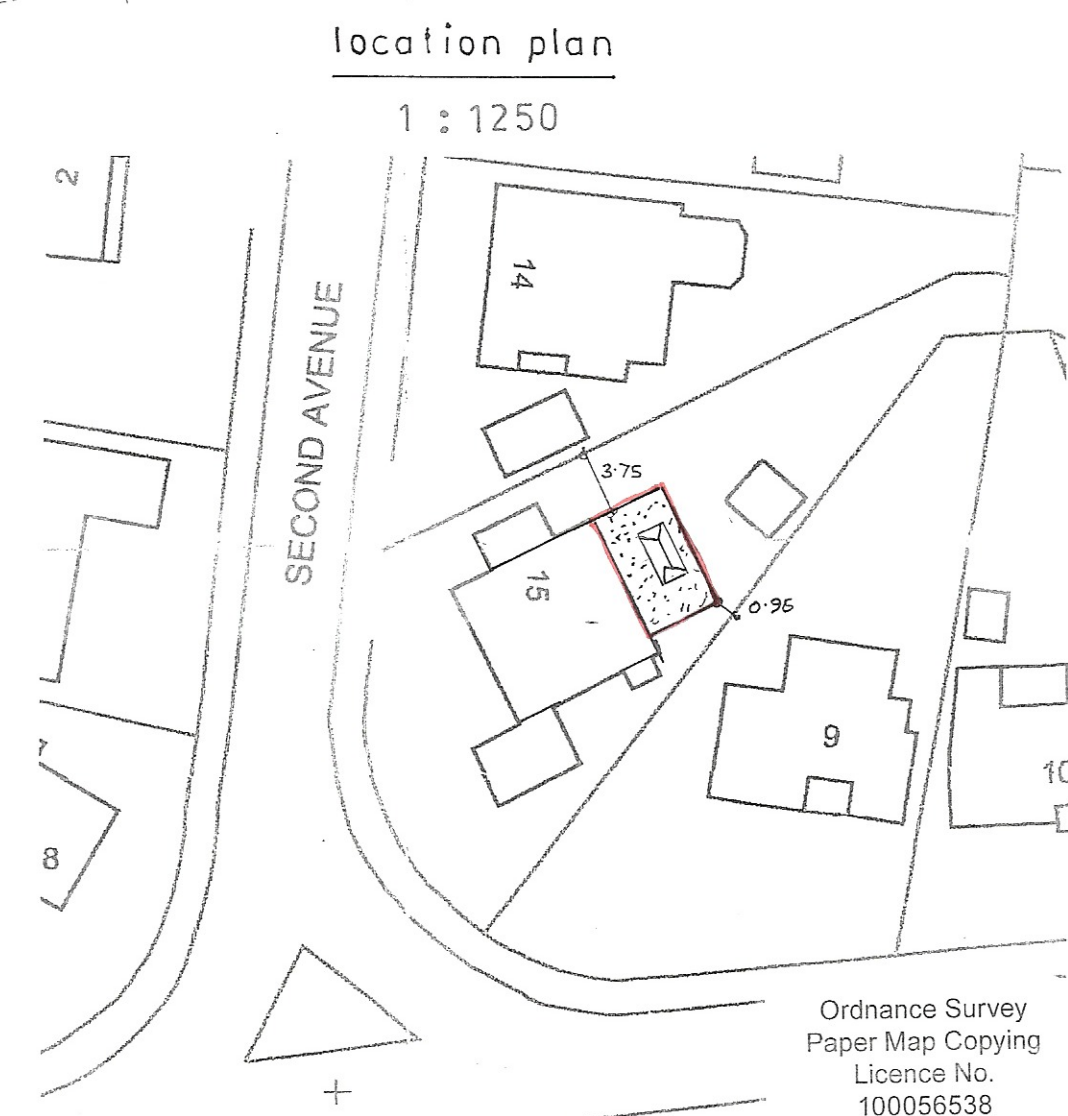

block plan
1 : 500

sheet 1 of 3

Bryan Butcher
Rainbow Cottage
Nyetimber Lane
Bognor Regis PO21 3JX
01243 266871
07973 233442
bryan.butcher@btinternet.com
www.bryanbutcher.com