



- NOTES:**
- 1. Do not scale this drawing except for Planning purposes.
 - 2. Use figured dimensions only,
 - 3. All dimensions must be checked on site by the contractor prior to commencement of work.
 - 4. All construction details are indicative and are to be checked and confirmed on site and any divergence's are to be agreed with the Contract Administrator.
 - 5. This drawing is the copyright of ACB Architectural Services

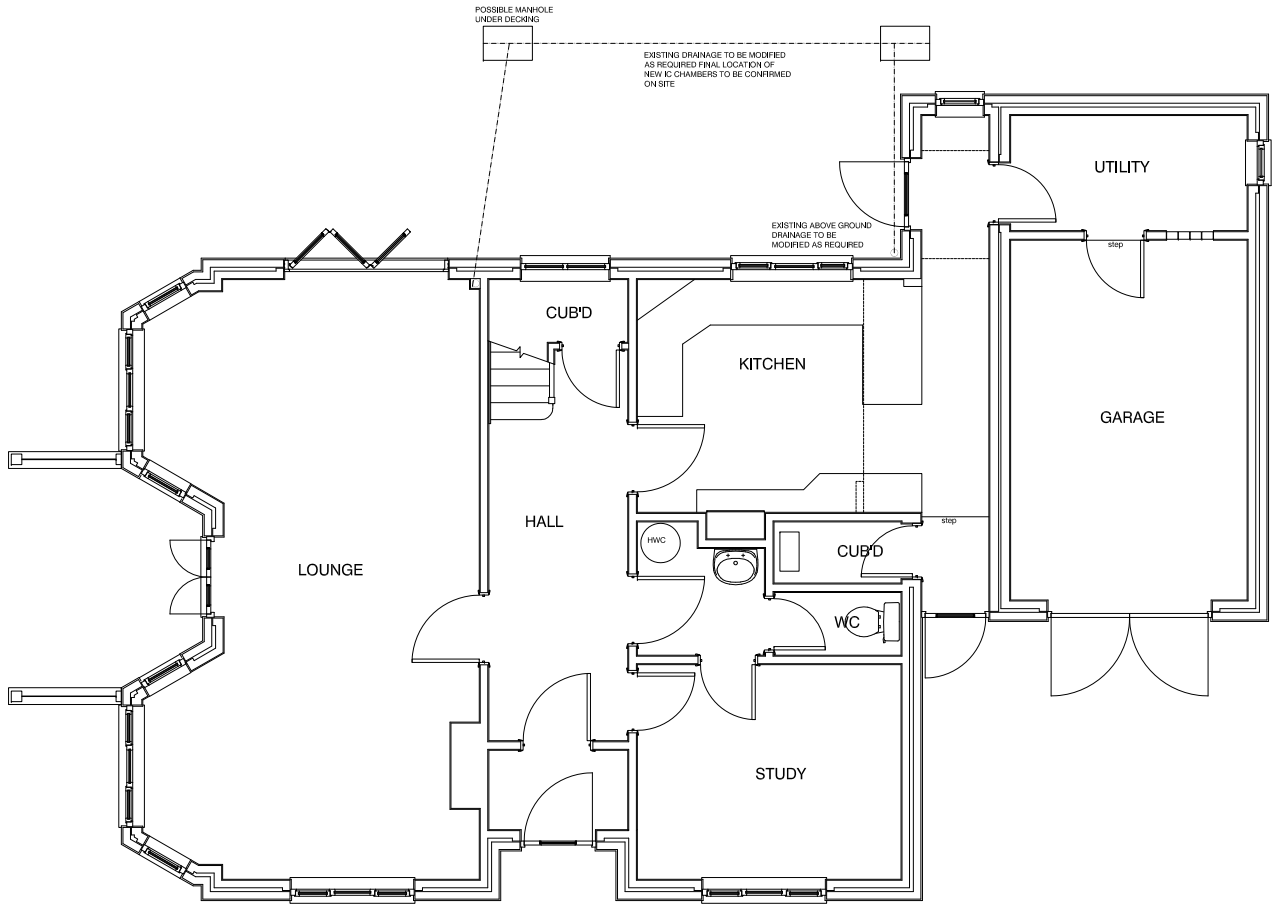



GROUND FLOOR PLAN

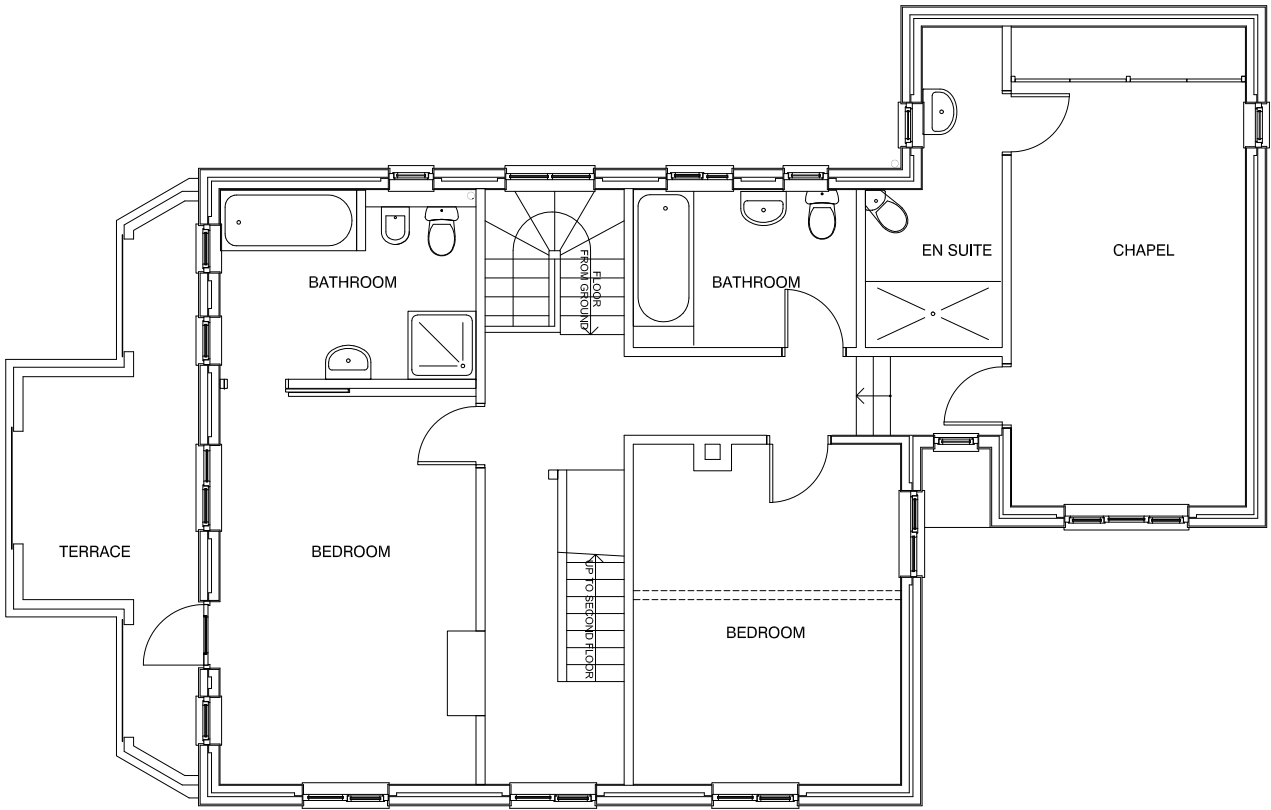

FIRST FLOOR PLAN

Single Storey Rear Extension
ST Marys, 2 Third Avenue, Felpham PO22 7LN

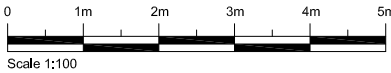

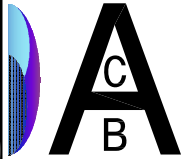

ACB ARCHITECTURAL SERVICES

23 ELCOMBE CLOSE BRACKLESHAM BAY
CHICHESTER WEST SUSSEX PO20 8QZ
07870487367 andy.bell@virgin.net

DrawingTitle Floor Plans As Existing DrawingTitle				 NORTH
Scale	1: 100	@A3	drawn by	
Date	January 2018	checked		
Drawing Number				
0088 - 02				