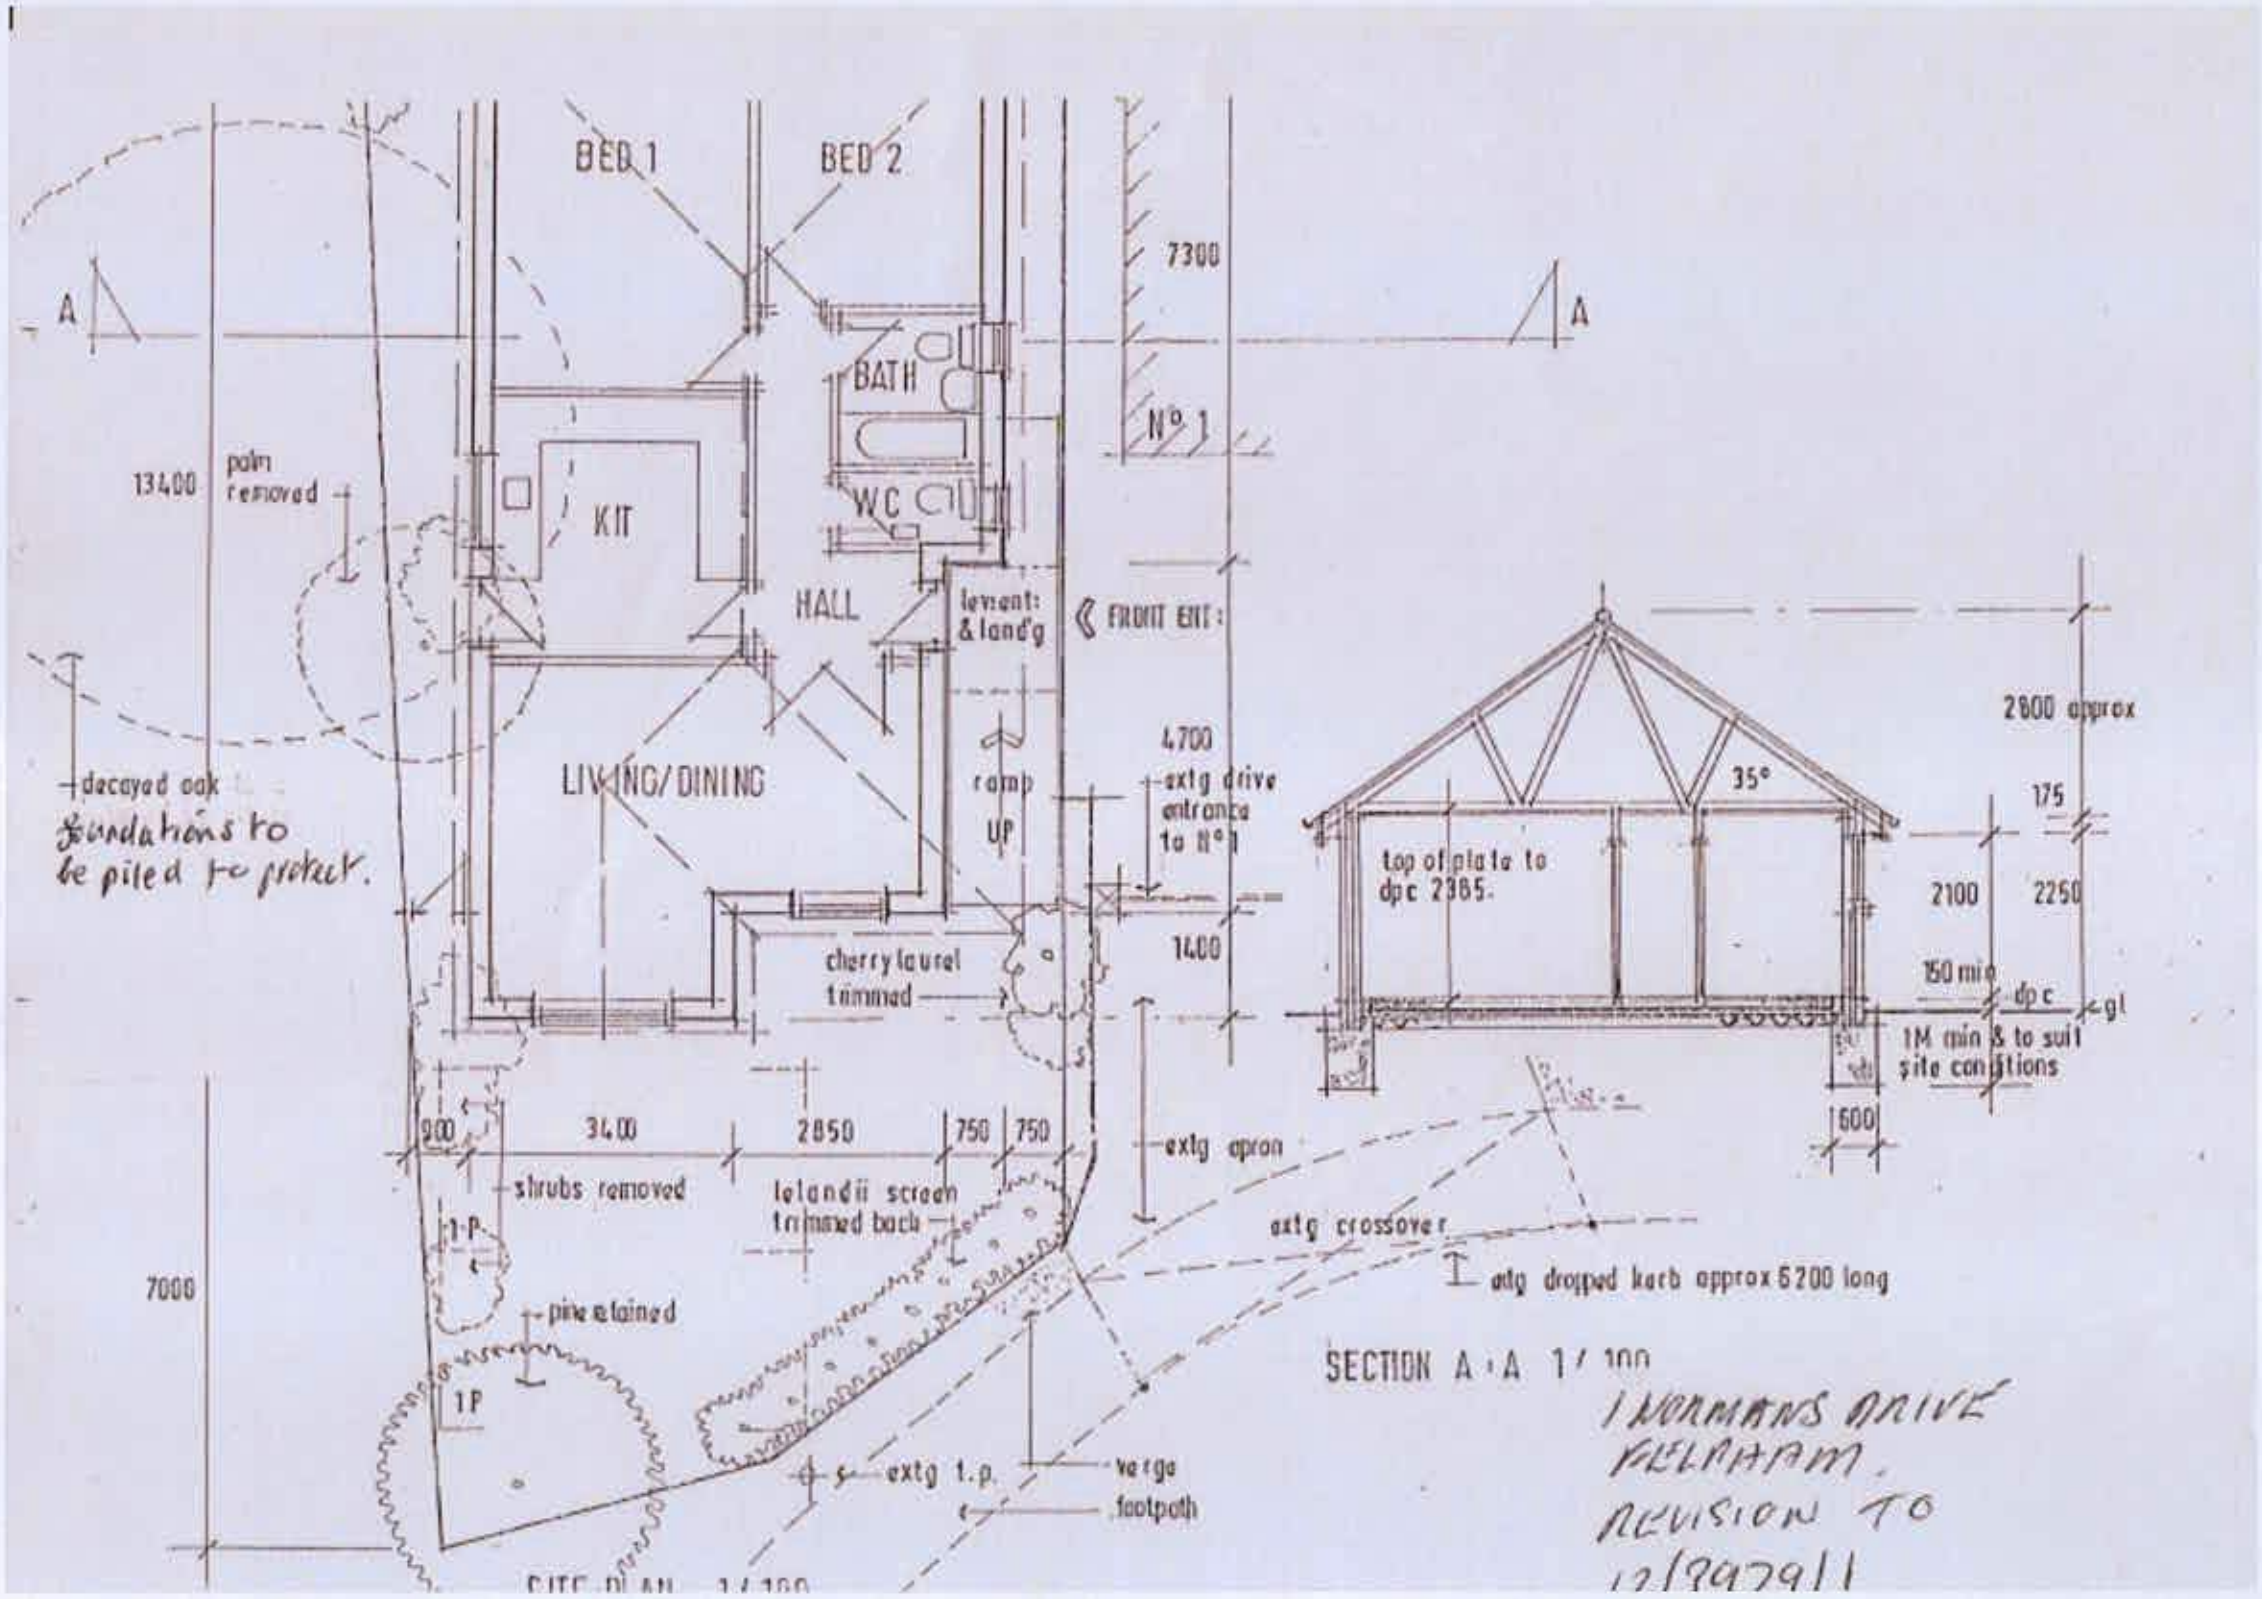

ARUN DISTRICT COUNCIL FP/66/13/