



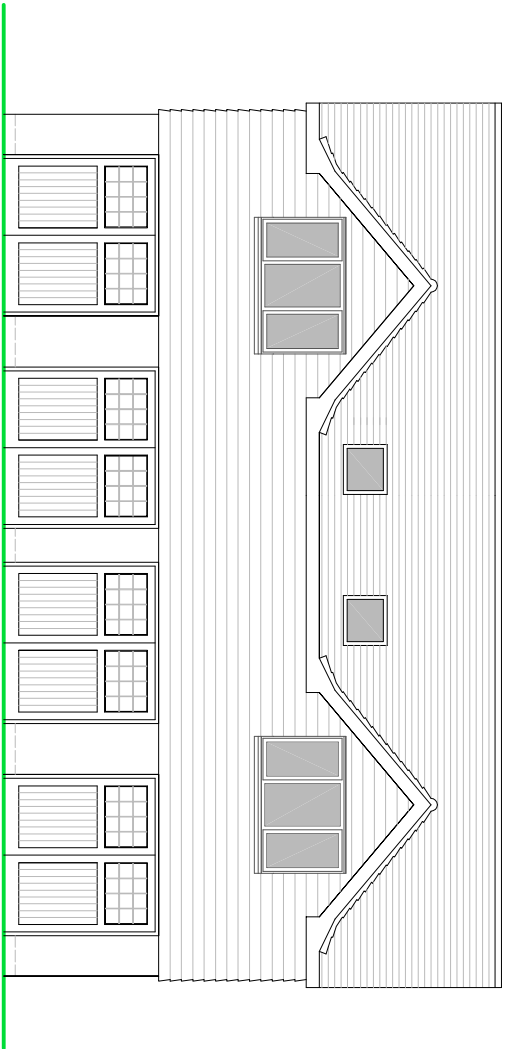


FRONT ELEVATION

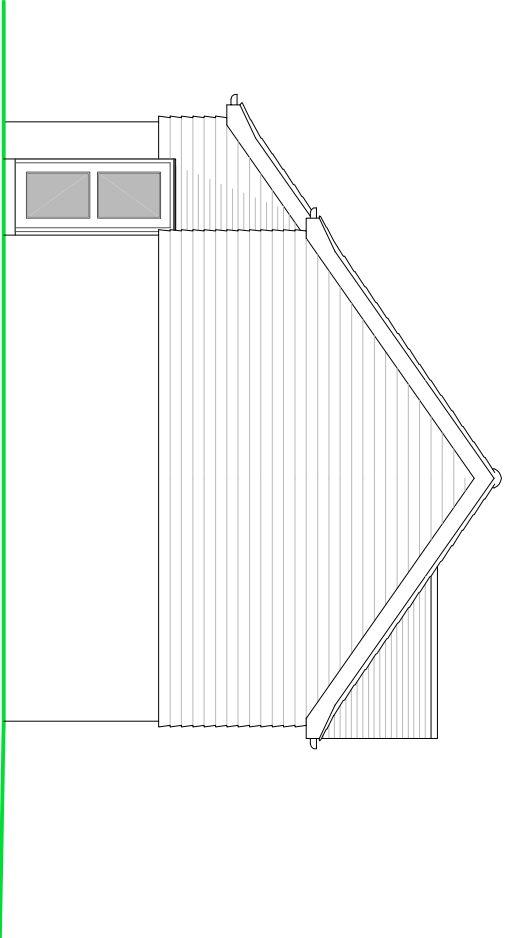


SIDE ELEVATION

NOTE - Rear facing roof lights are to be sited a minimum of 1.7 metres above first floor level.

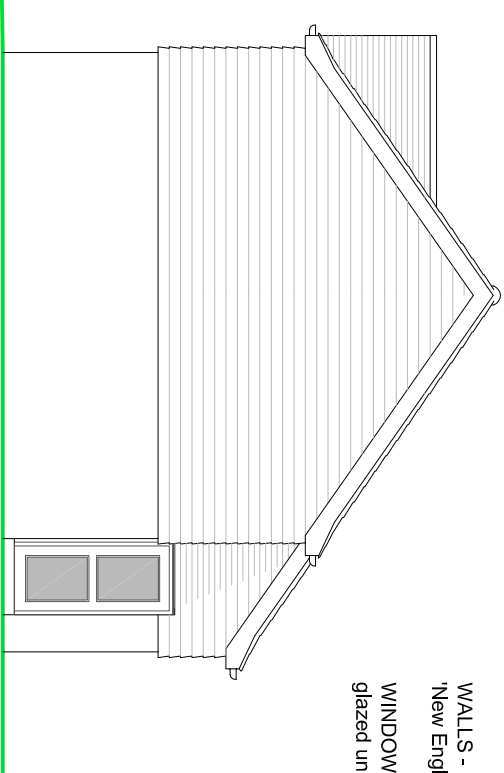

SIDE ELEVATION

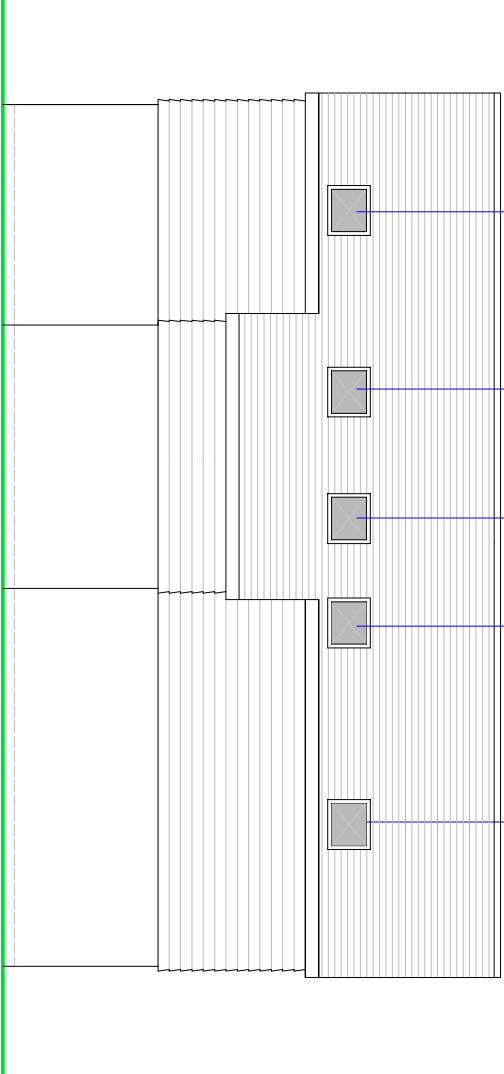


REAR ELEVATION

NOTES

ROOF - 'Marley Rivendle' slate roofing tiles to pitched roof to client choice and planning approval.

WALLS - 'Face brickwork to lower elevations and light coloured, cement based 'New England' style boarding (such as Eternit Cedra) to upper elevations.

WINDOWS/DOORS - Charcoal framed powder coated aluminium double glazed units.

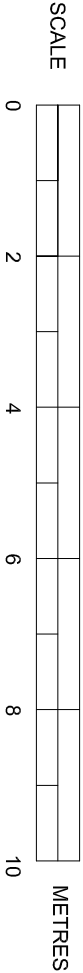

PROPOSED ELEVATIONS

SUSSEX BUILDING CONSULTANCY LIMITED

ABERGAIL, CLYDE ROAD, FELPHAM,
BOGNOR REGIS, WEST SUSSEX.

SCALE - 1/100 REV - D DATE - 22/02/2021

LABC

3 NORTHGATE ROAD
BOGNOR REGIS
TEL - (01243) 861379