





REAR ELEVATION

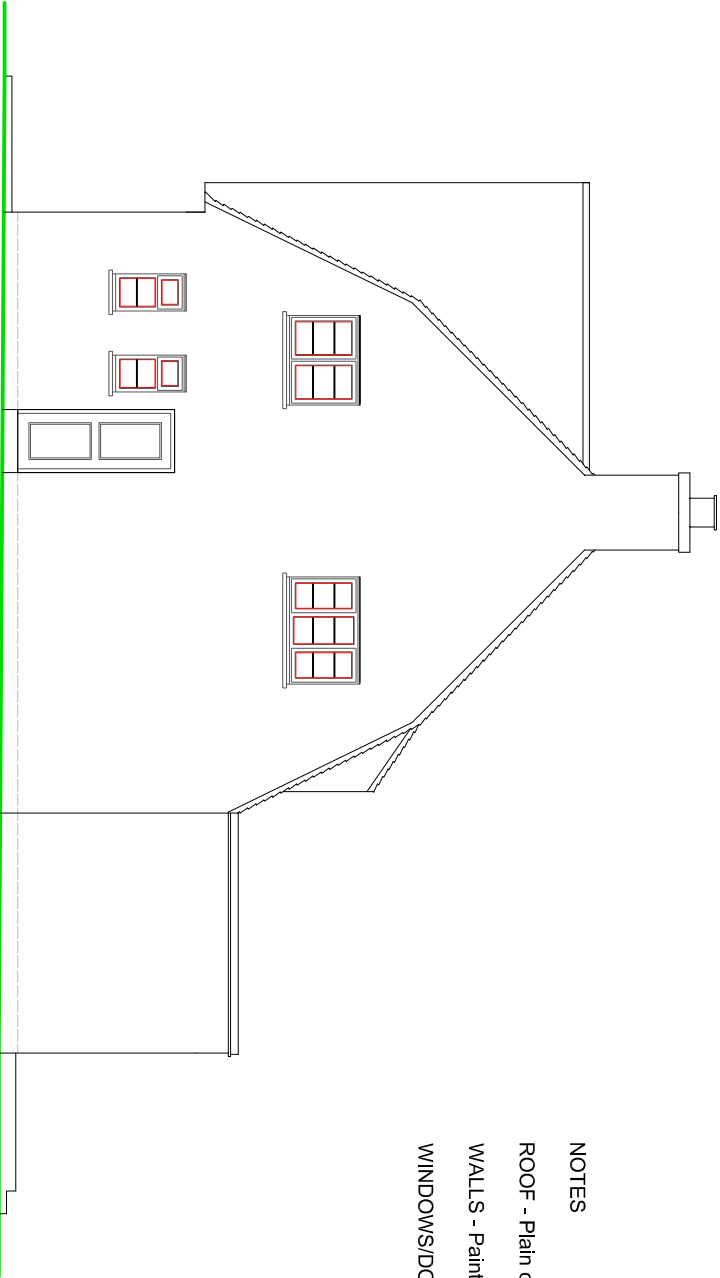


SIDE ELEVATION

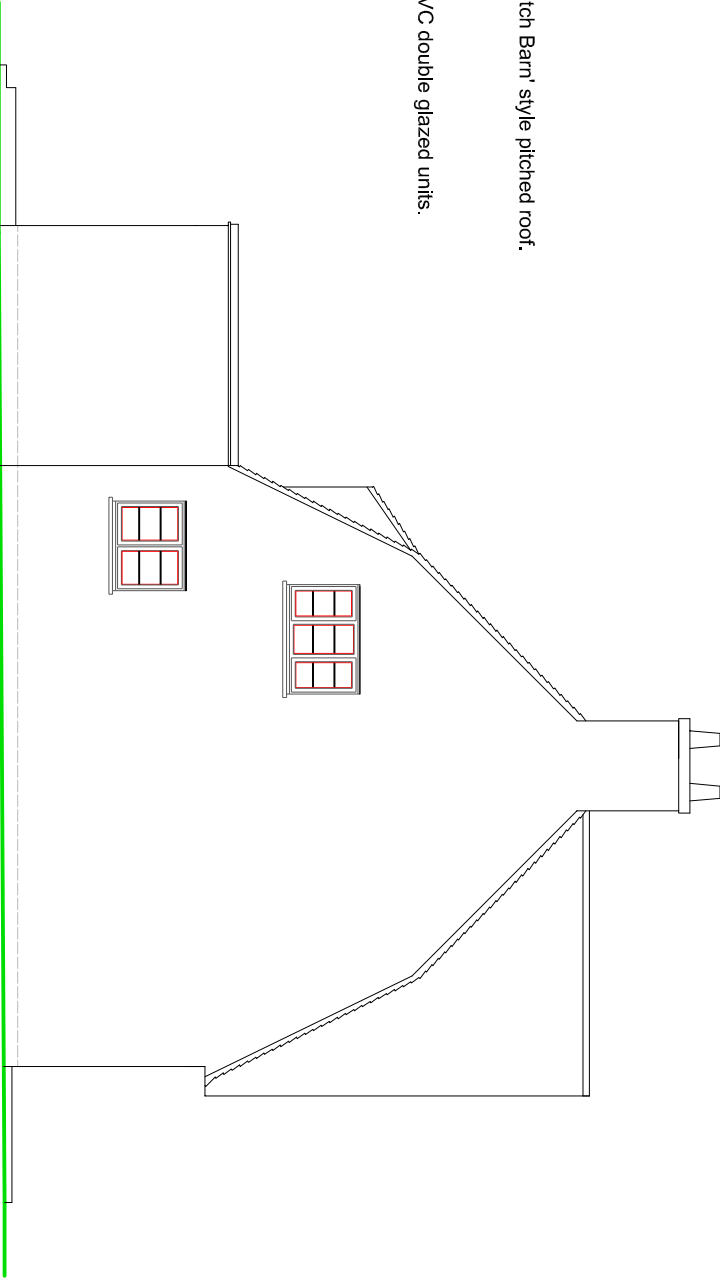

SIDE ELEVATION

NOTES

- ROOF - Plain clay concrete tiles to 'Dutch Barn' style pitched roof.
- WALLS - Painted face brickwork.
- WINDOWS/DOORS - White framed PVC double glazed units.

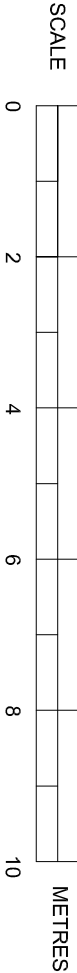

EXISTING ELEVATIONS

SUSSEX BUILDING CONSULTANCY LIMITED

67 CROSSBUSH ROAD, FELPHAM,
BOGNOR REGIS, WEST SUSSEX.

SCALE - 1/100 REV - DATE - 22/02/2018

LABC

partner

3 INDEPENDENT ROAD
BOGNOR REGIS
PO11 5LZ
TEL - (01243) 861979