



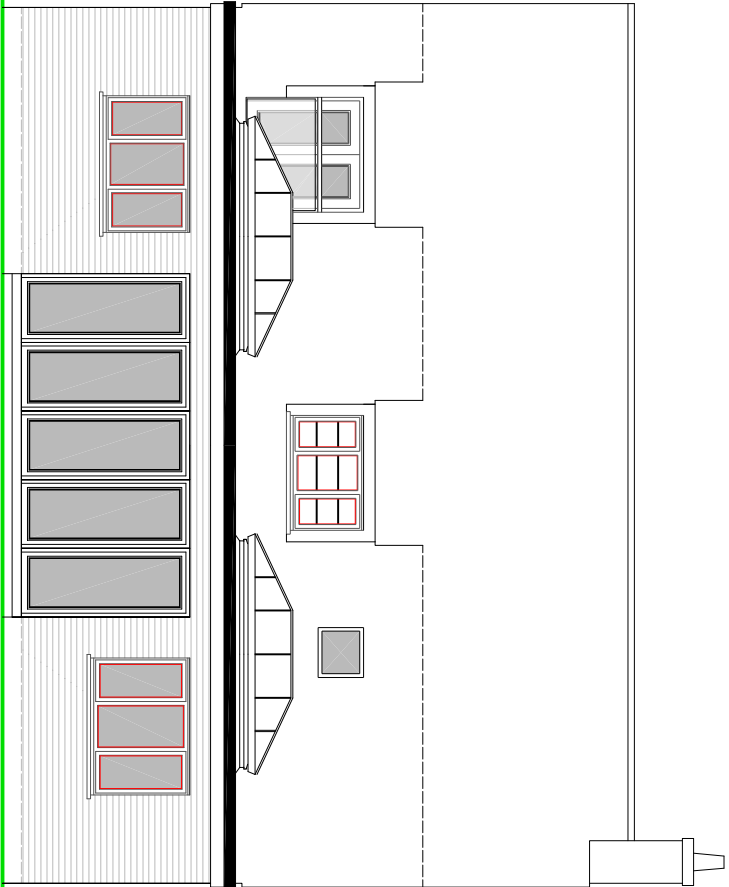


REAR ELEVATION

NOTES


- ROOF - Glass fibre covering to new flat roof.
- WALLS - Painted face brickwork to match existing.
- WINDOWS/DOORS - White framed PVC double glazed units.

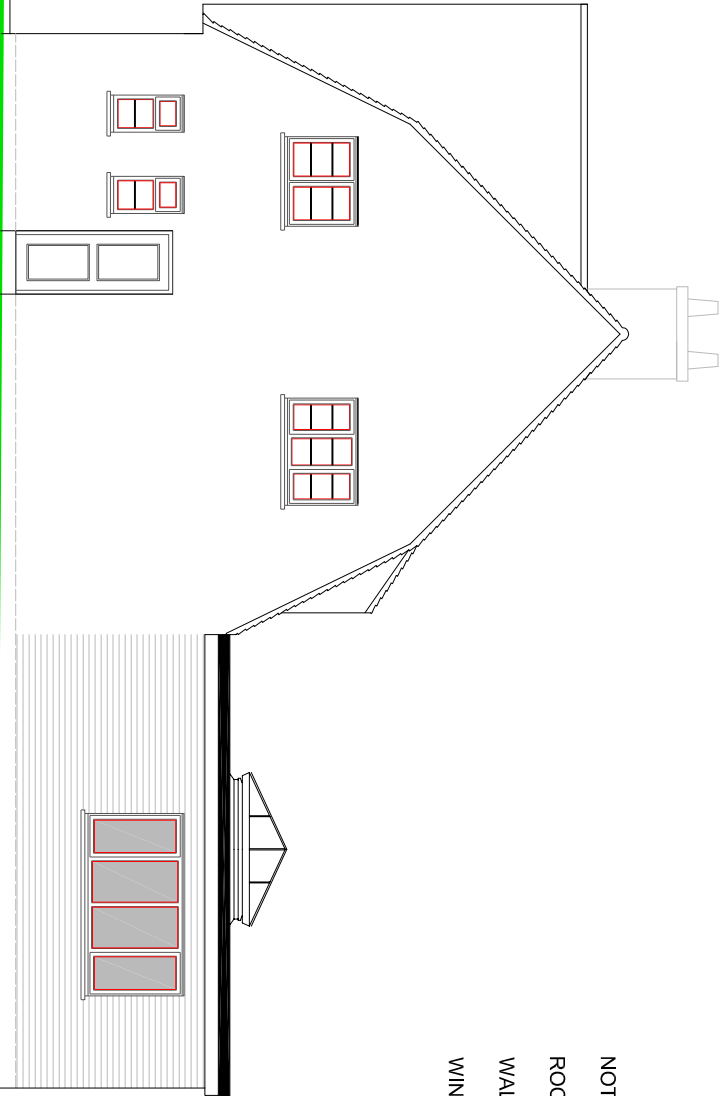

SIDE ELEVATION

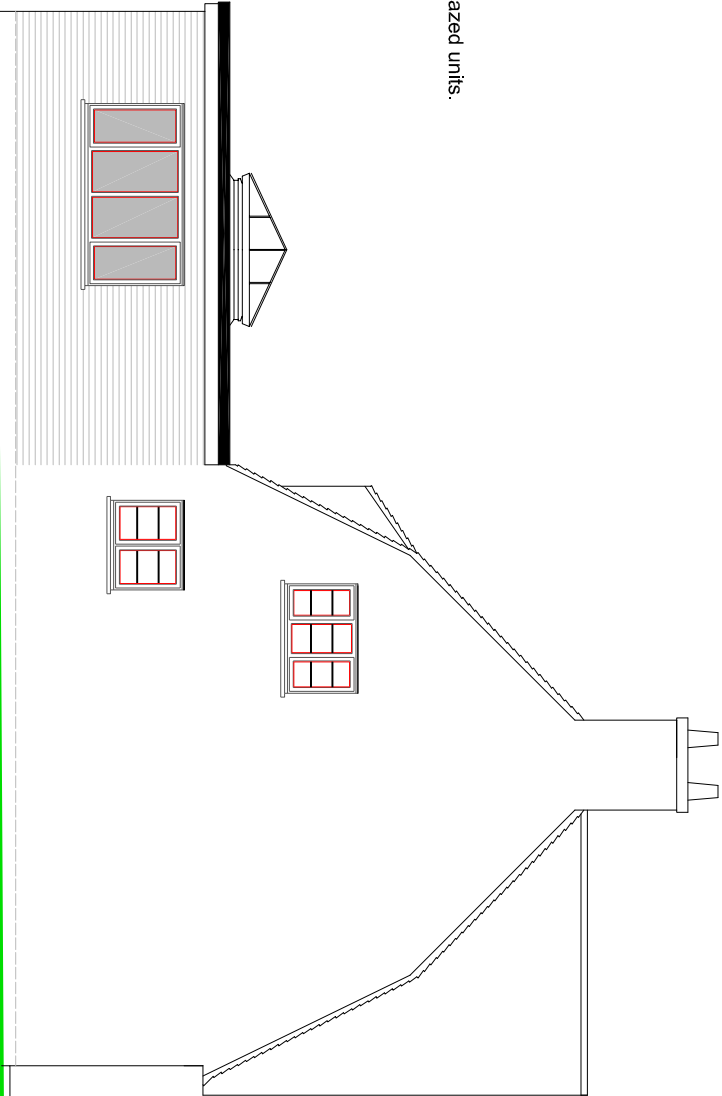

SIDE ELEVATION

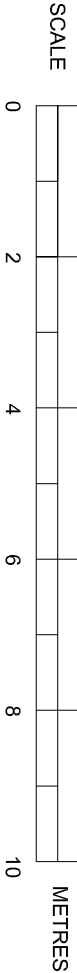

PROPOSED ELEVATIONS

SUSSEX BUILDING CONSULTANCY LIMITED

67 CROSSBUSH ROAD, FELPHAM,
BOGNOR REGIS, WEST SUSSEX.

SCALE - 1/100 REV - B DATE - 06/03/2018

LABC
partner
3 INDEPENDENT ROAD
BOGNOR REGIS
TEL - (01243) 866379