



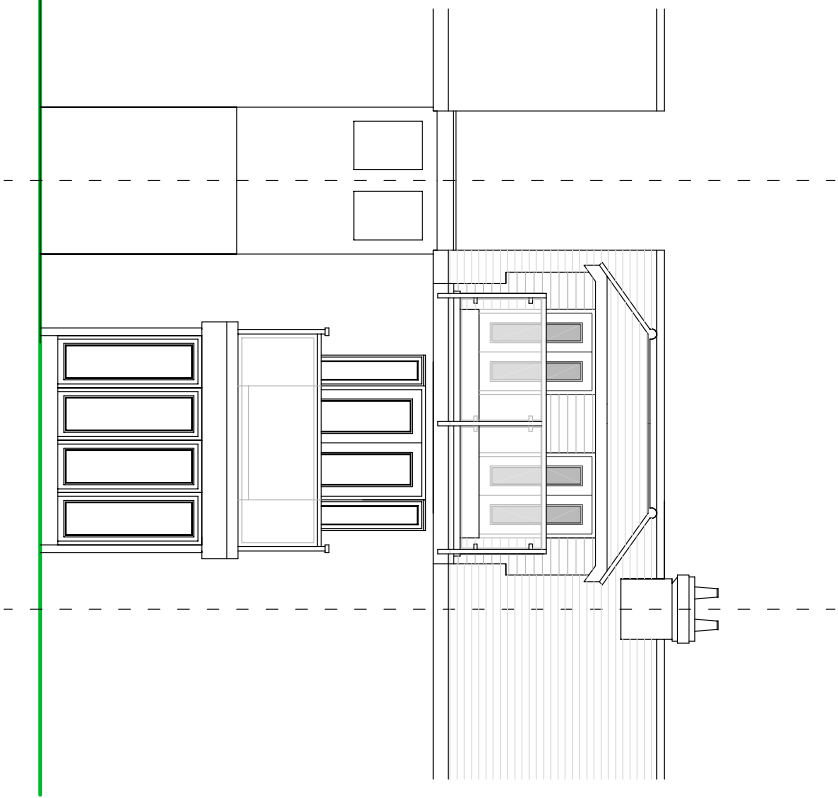


FRONT ELEVATION

NOTES


- ROOF - Dark brown redland profile tiles to pitched roof. Felted flat roofs to rear.
- WALLS - Mixture of painted pebble dash render and dark brown plain concrete tile hanging.
- WINDOWS/DOORS - White PVC framed double glazed units.
- BALCONY GUARDING - Stainless steel post and rail with glass infill system.

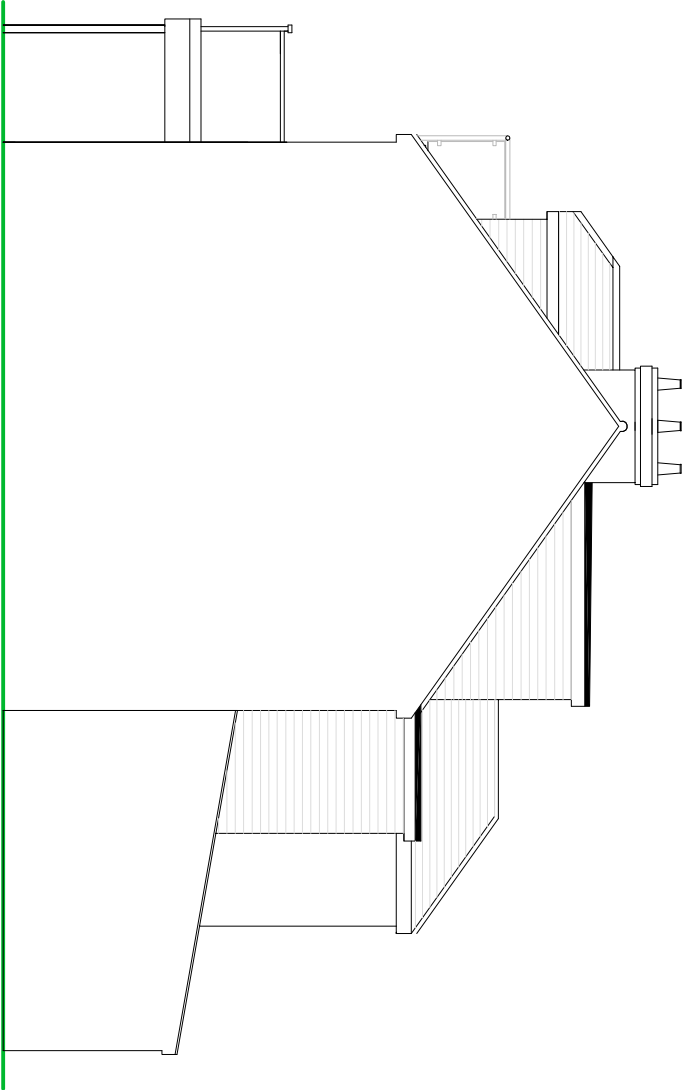

SIDE ELEVATION

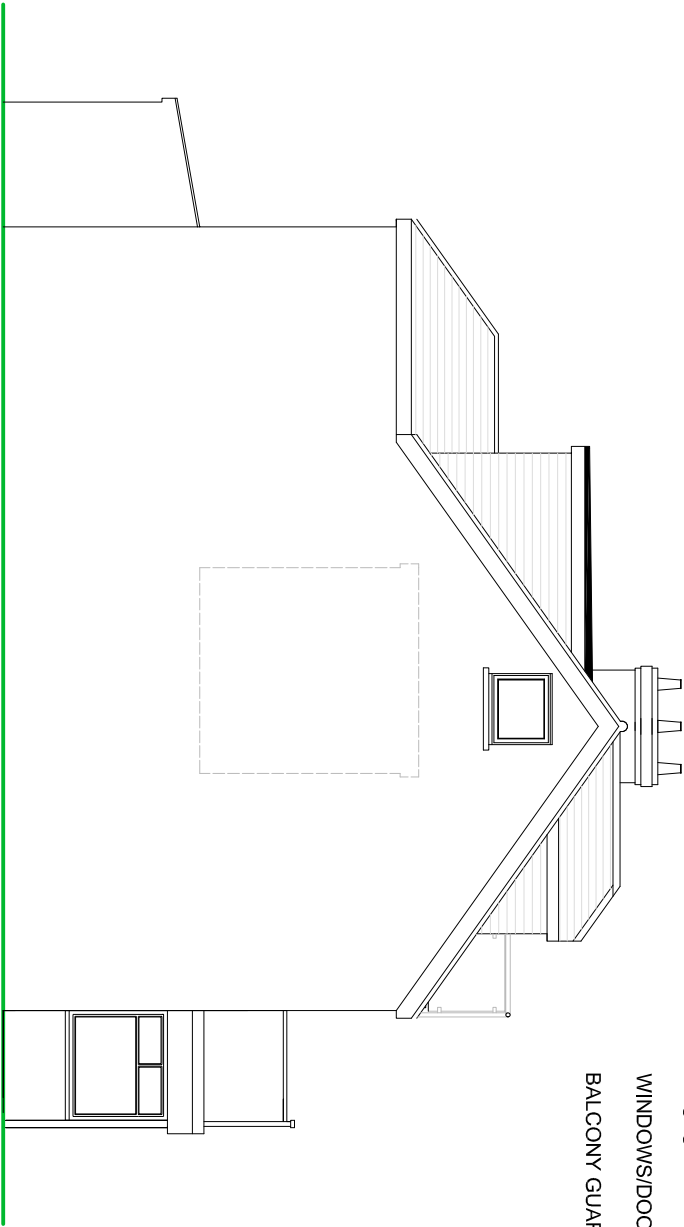

SIDE ELEVATION

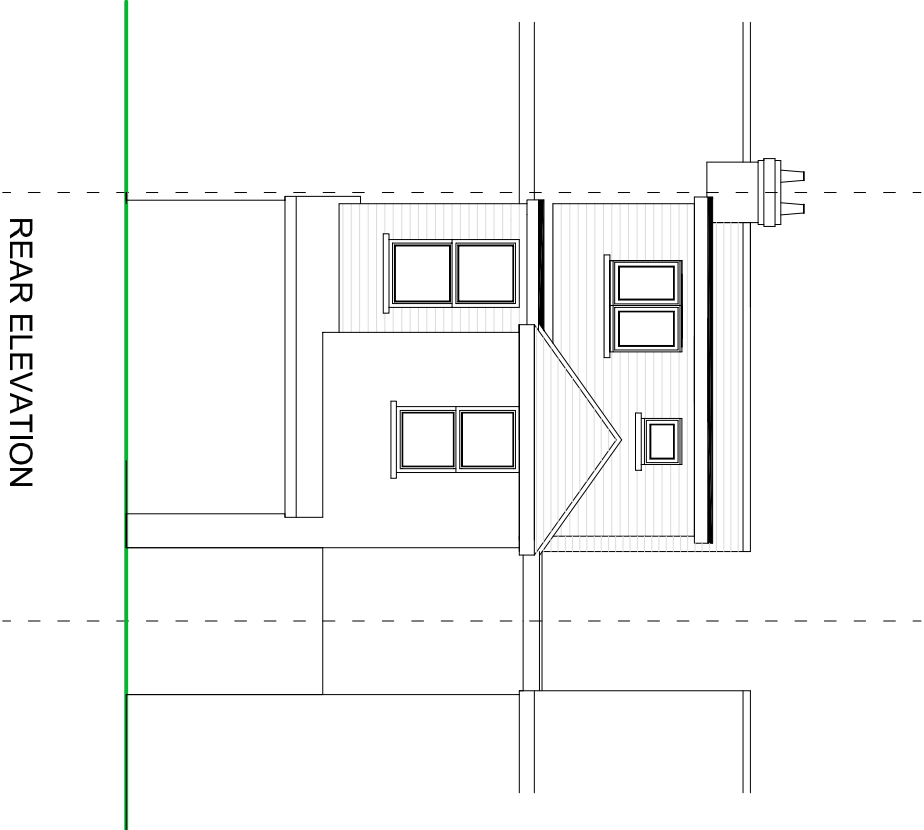

REAR ELEVATION



EXISTING ELEVATIONS