


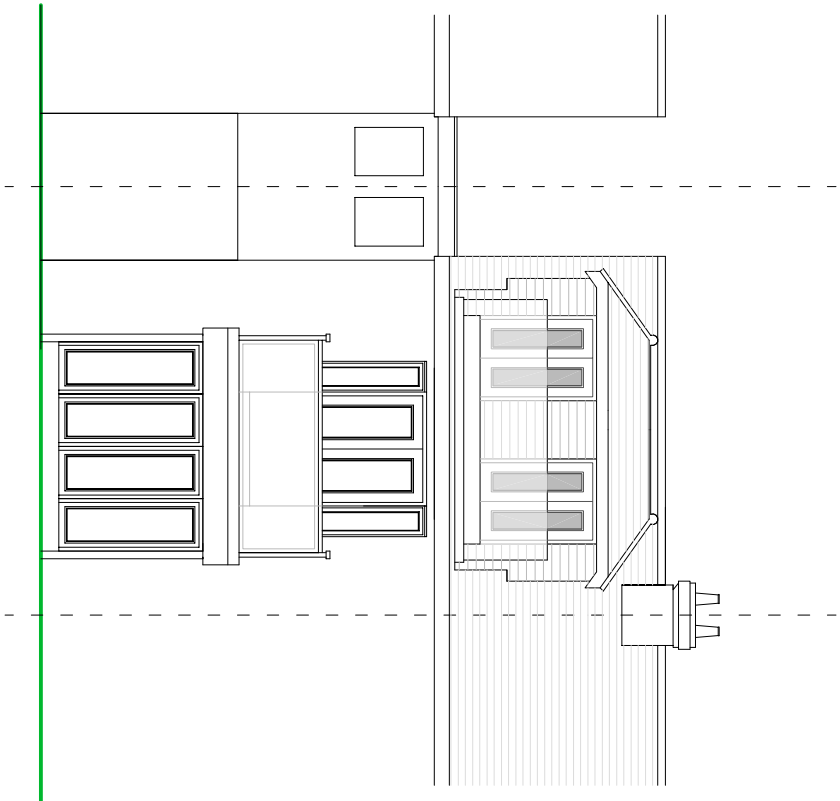

FRONT ELEVATION


NOTES

ROOF - Dark brown redland profile tiles to pitched roof. Felted flat roofs to rear.


WALLS - Mixture of painted pebble dash render and dark brown plain concrete tile hanging.

WINDOWS/DOORS - White PVC framed double glazed units.


BALCONY GUARDING - Frameless glass system.

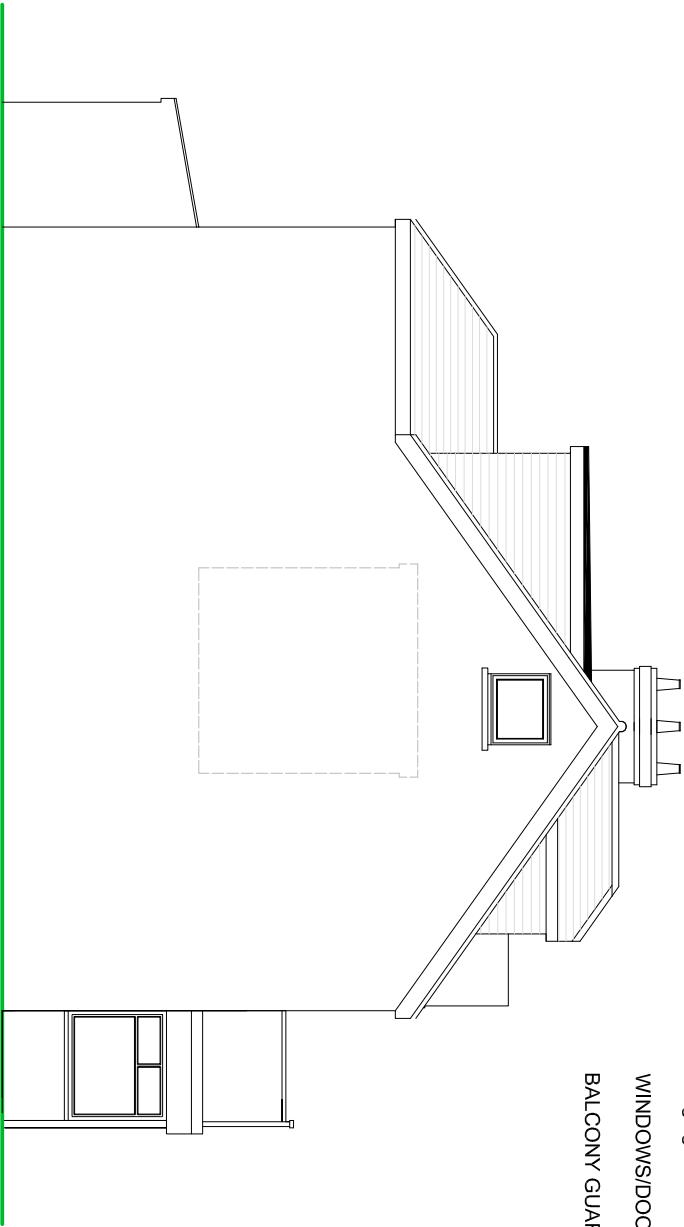

SIDE ELEVATION

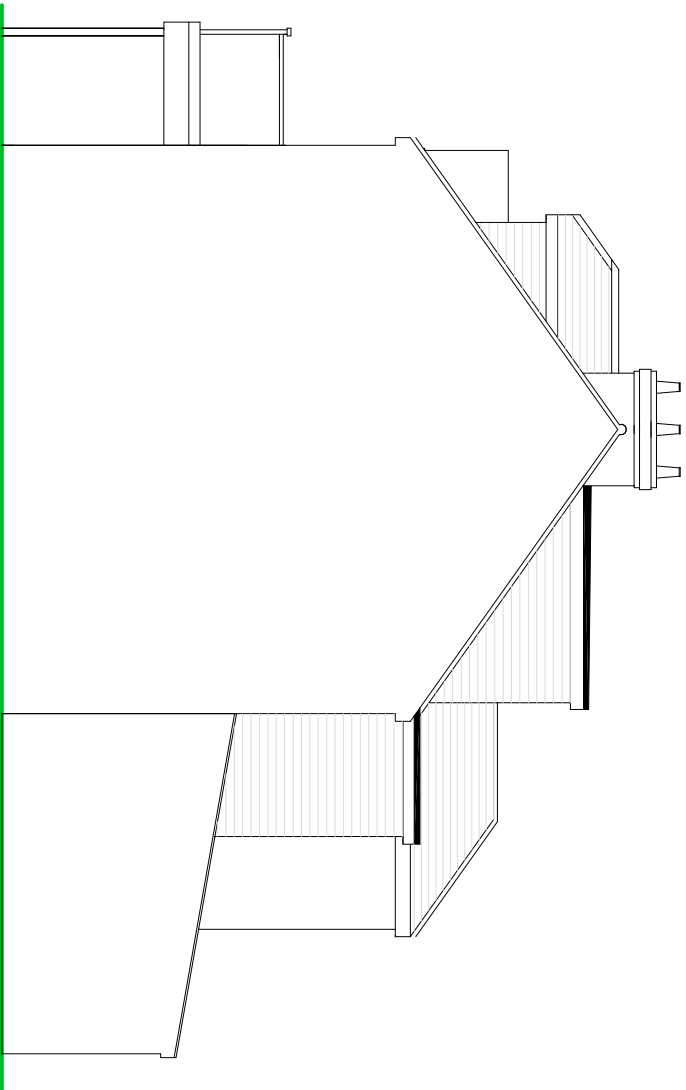


SIDE ELEVATION

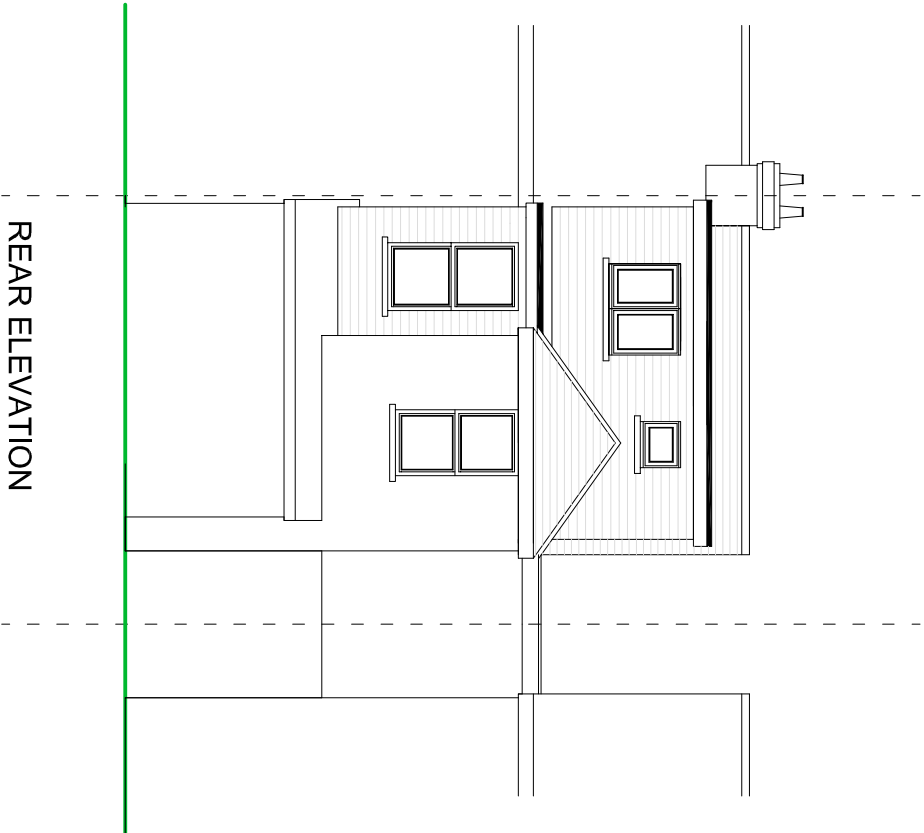

REAR ELEVATION

SCALE

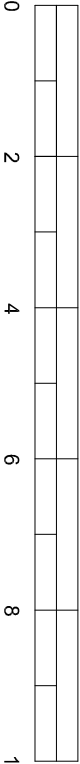

METRES

EXISTING ELEVATIONS

Scale 1:100 on A3