



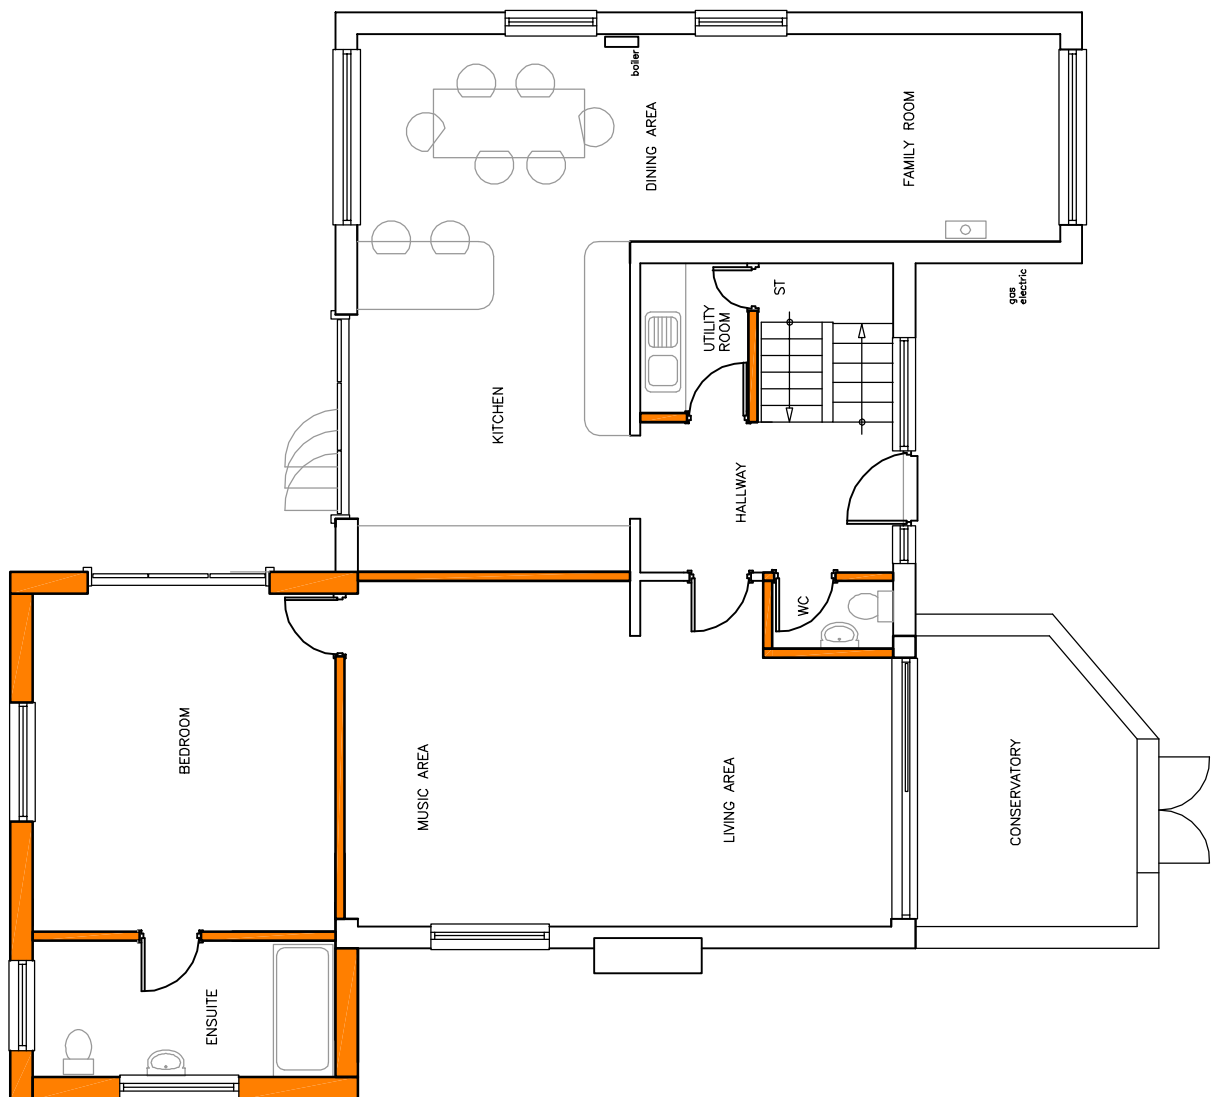

PROPOSED GROUND FLOOR PLAN 1:100

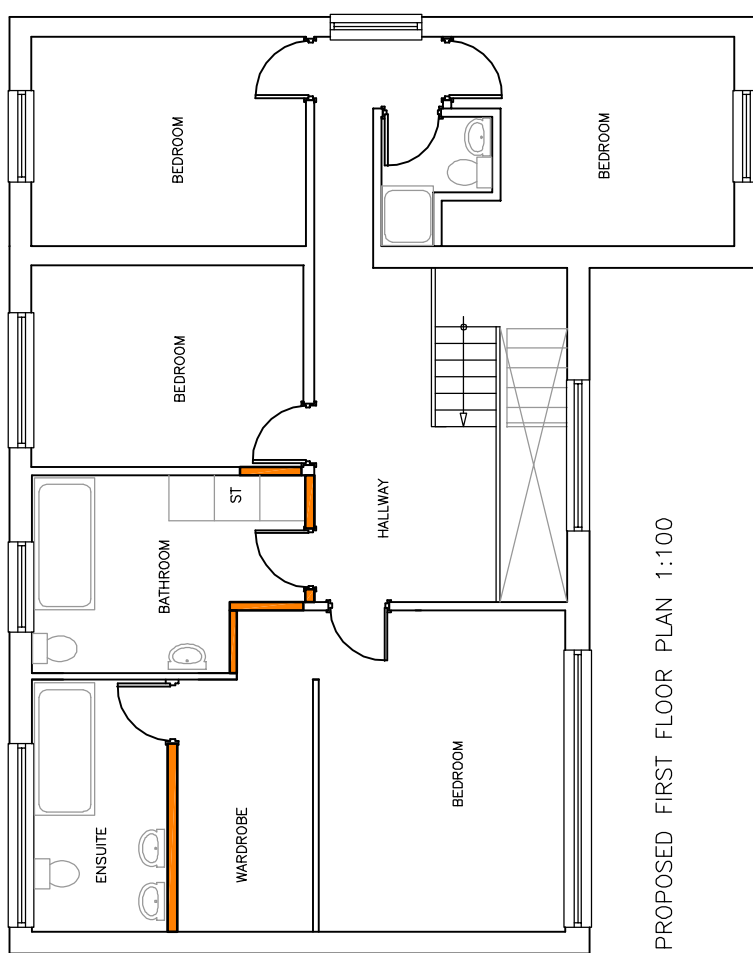

PROPOSED FIRST FLOOR PLAN 1:100

 ARCHITECTURE DESIGN DEVELOPMENT eeza Aldis-Hobbs ARB RIBA SPAB Job: 07756 329400 e-mail: leeza@amdesianltd.co.uk	PROJECT 77 CROSSBUSH ROAD FELPHAM WEST SUSSEX PO22 7LZ PROJECT STAGE PI ANINING	DRAWING PROPOSED PLANS DRAWING No 254/05 SCALE DATE 1:100 JAN 2018 DRAWN LA CHECKED			
			LETTER	REVISION	DATE
			This scheme is subject to town planning and all other necessary consents. All dimensions and levels to be checked on site. This drawing is to be read in conjunction with other relevant drawings and documents. Report all discrepancies to the Architect before work commences.		