




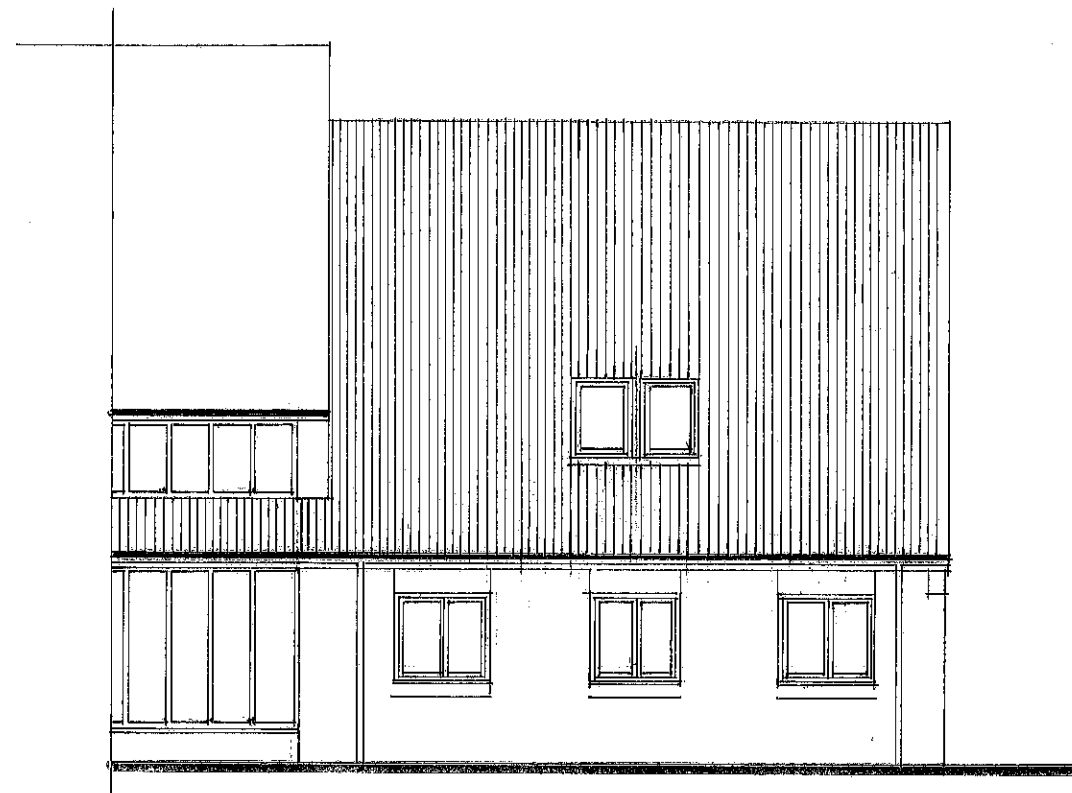

SOUTH ELEVATION TO CAR PARK
Pair of Velux MO8 top hung roof windows
Inserted in existing roof slope

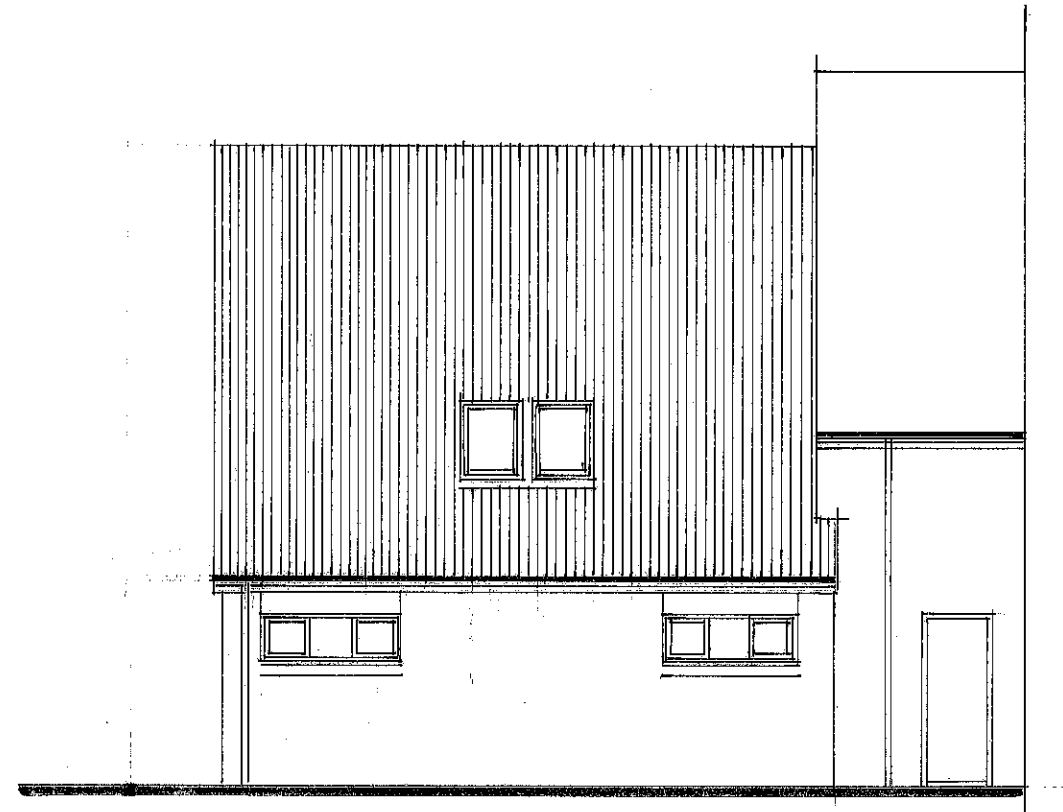

NORTH ELEVATION TO CHURCHYARD
Pair of Velux MO8 top hung roof windows
Inserted in existing roof slope

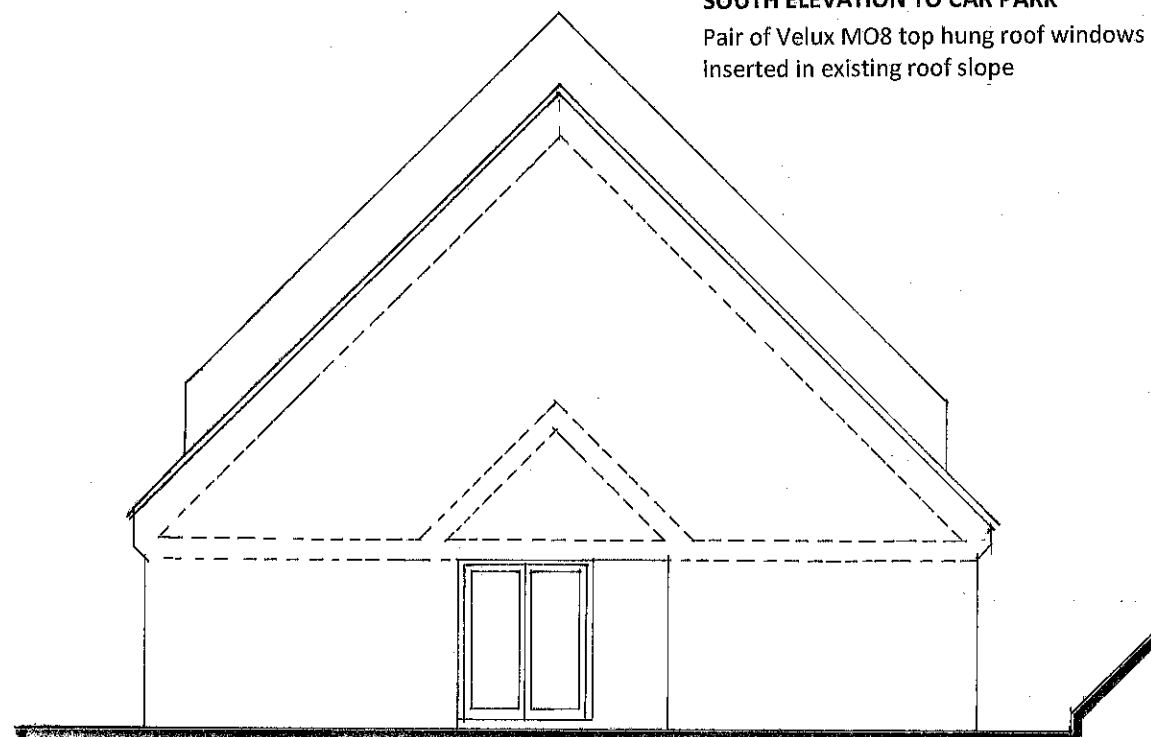

EAST ELEVATION

NOTES

This drawing is the copyright of the Architect and must not be reproduced or used without the Architect's permission. Figured dimensions are to take precedence over scaled dimensions. The Contractor is responsible for checking all figured dimensions on drawings against actual site dimensions. Scaled dimensions are not to be used for construction and setting out purposes. Any discrepancies are to be reported to the Architect. This drawing should be read in conjunction with schedules, specifications and engineers drawings and details where applicable.

DAVID BENNETT ARCHITECTS

THE OLD COTTAGE
10 VICARAGE LANE, FELPHAM
WEST SUSSEX PO22 7EA
tel: 01243 842619 and 07932 757144
e-mail: davidbennettarch@excite.com

CLIENT

ST MARY'S CENTRE

PROJECT

LOFT CONVERSION TO MEETING ROOM

ST MARY'S CENTRE

GRASSMERE CLOSE

FELPHAM, PO22 7NU

DRAWING TITLE

PROPOSED ELEVATIONS

SCALE

1/100 at A3

REFERENCE

11280.06