


NOTES


ROOF - Plain clay tiles to pitched roof to match.

WALLS - Newly extended wall to be clad with Cedar weatherboarding.

WINDOWS/DOORS - White framed PVC double glazed units.

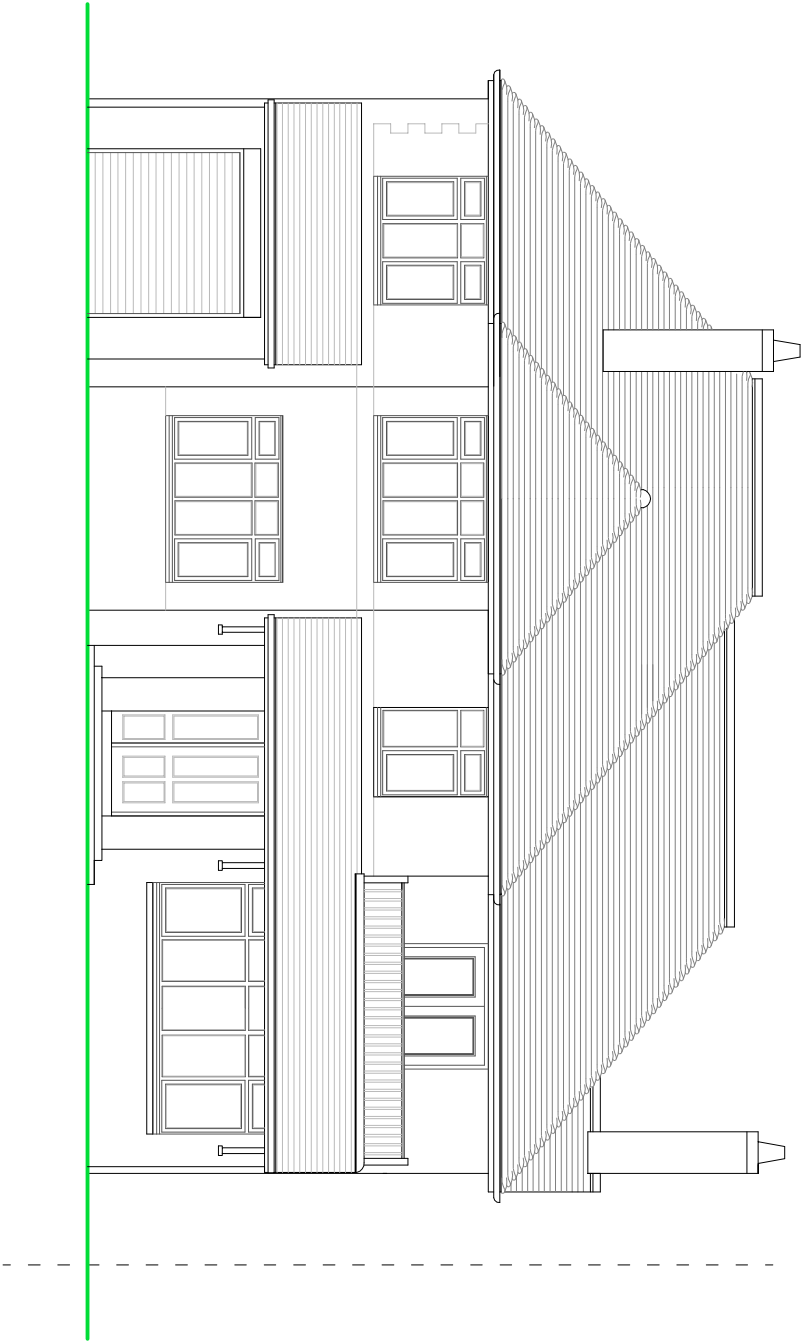

FRONT ELEVATION

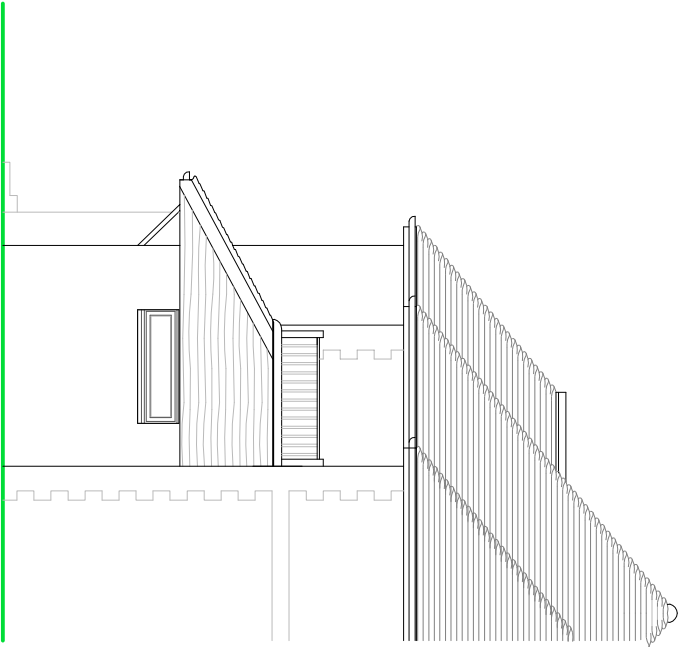

SIDE ELEVATION



PROPOSED ELEVATIONS

Scale 1:100 on A3

SUSSEX BUILDING CONSULTANCY LIMITED

21 BROOM CROFT ROAD, FELPHAM,
BOGNOR REGIS, WEST SUSSEX.

SCALE - 1/100 REV - DATE - 19/12/2021

LABC

partner

3 NORTHGATE ROAD
BOGNOR REGIS
PO21 3JZ
TEL - (01243) 861379