


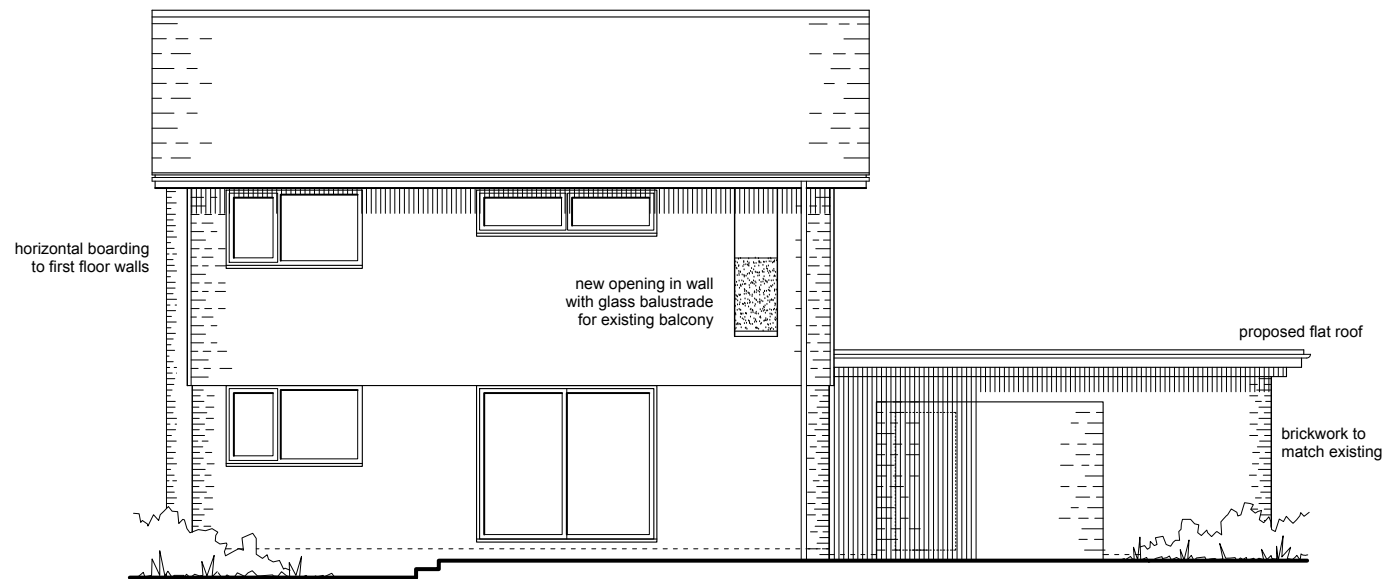

East Elevation




South Elevation

This drawing and its contents are the strict copyright of Architectura Design. No reproduction without permission. Do not scale. Written dimensions to be used where given. All dimensions and details to be checked on site. FOR PLANNING PURPOSES ONLY

Revision A : 12:11:25 : Garage roof with balcony changed to flat roof. Balcony opening added to East Elevation.

Revision B : 01:06:26 : Living room hipped roof replaced with tiled mono pitched roof

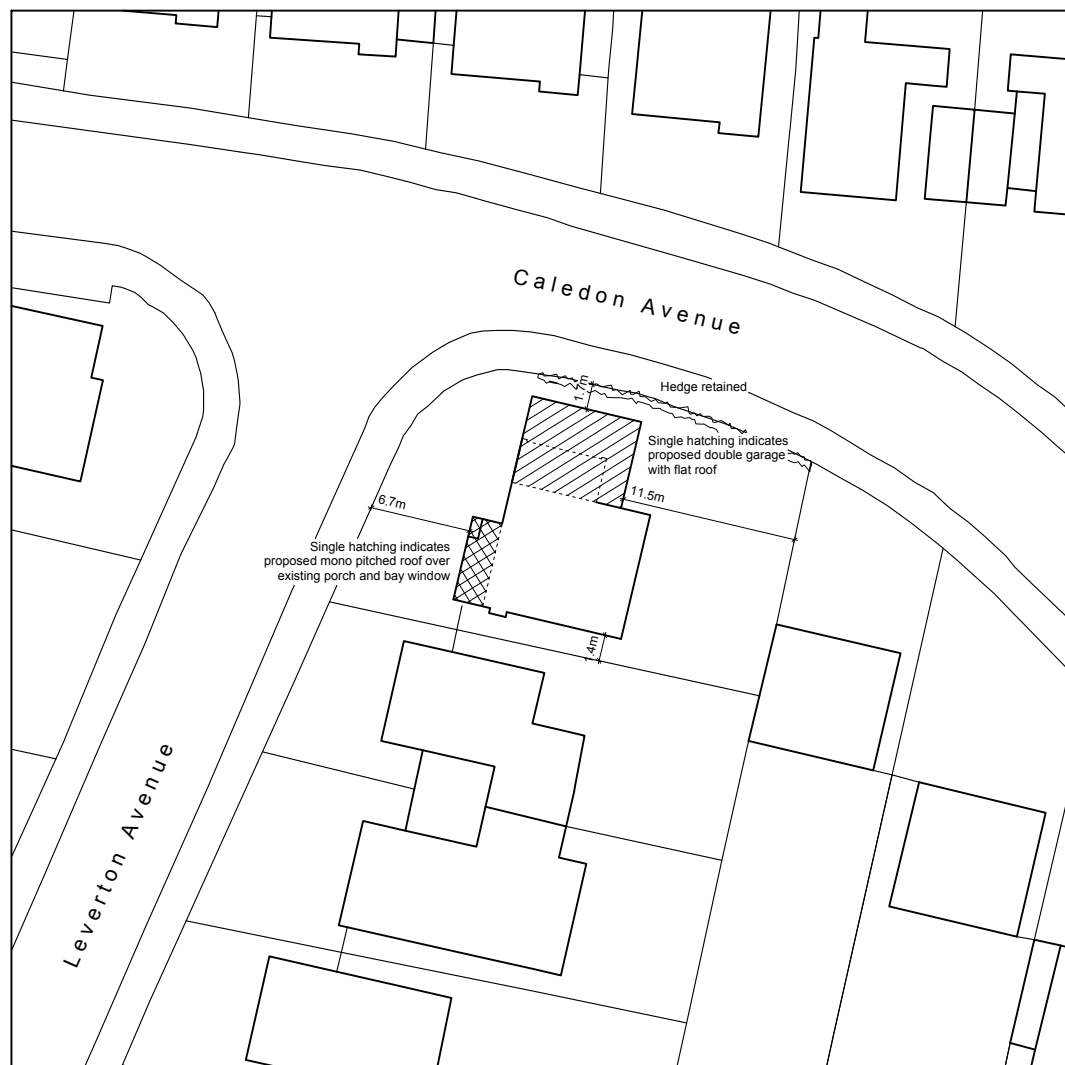

Block Plan
Scale 1 : 500

0 5 10 metres



First Floor / Roof Plan

0 1 2 3 4 metres

Architectura
Architectural Design & Drawing Service

Proposed Extension and Alterations
at 1 Leverton Avenue, Felpham
for Mr and Mrs D Bray

Drawing P02b August 2024 Scale 1:100 / 1:500 @ A3
Planning Drawing - Proposed Plan, Block Plan & Elevations