



EXISTING ELEVATION 1:100



PROPOSED ELEVATION 1:100

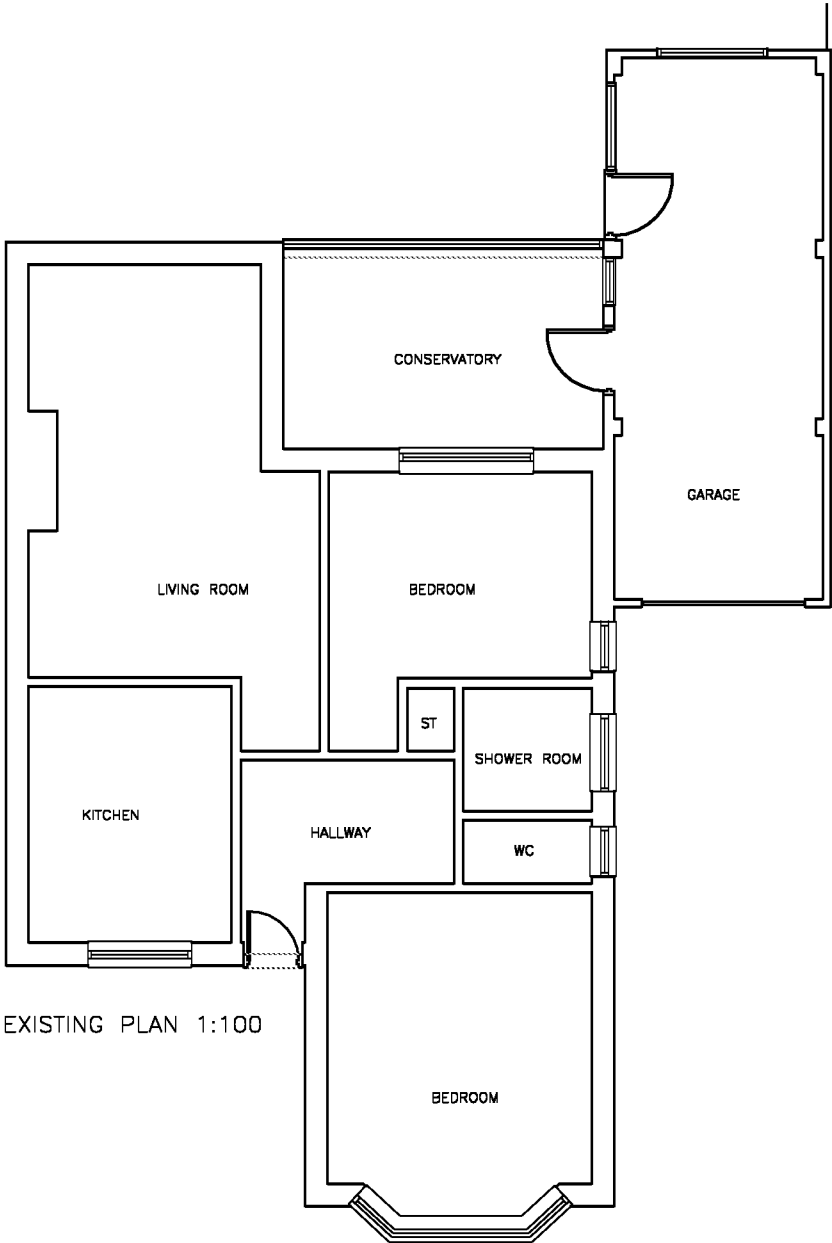

EXISTING PLAN 1:100

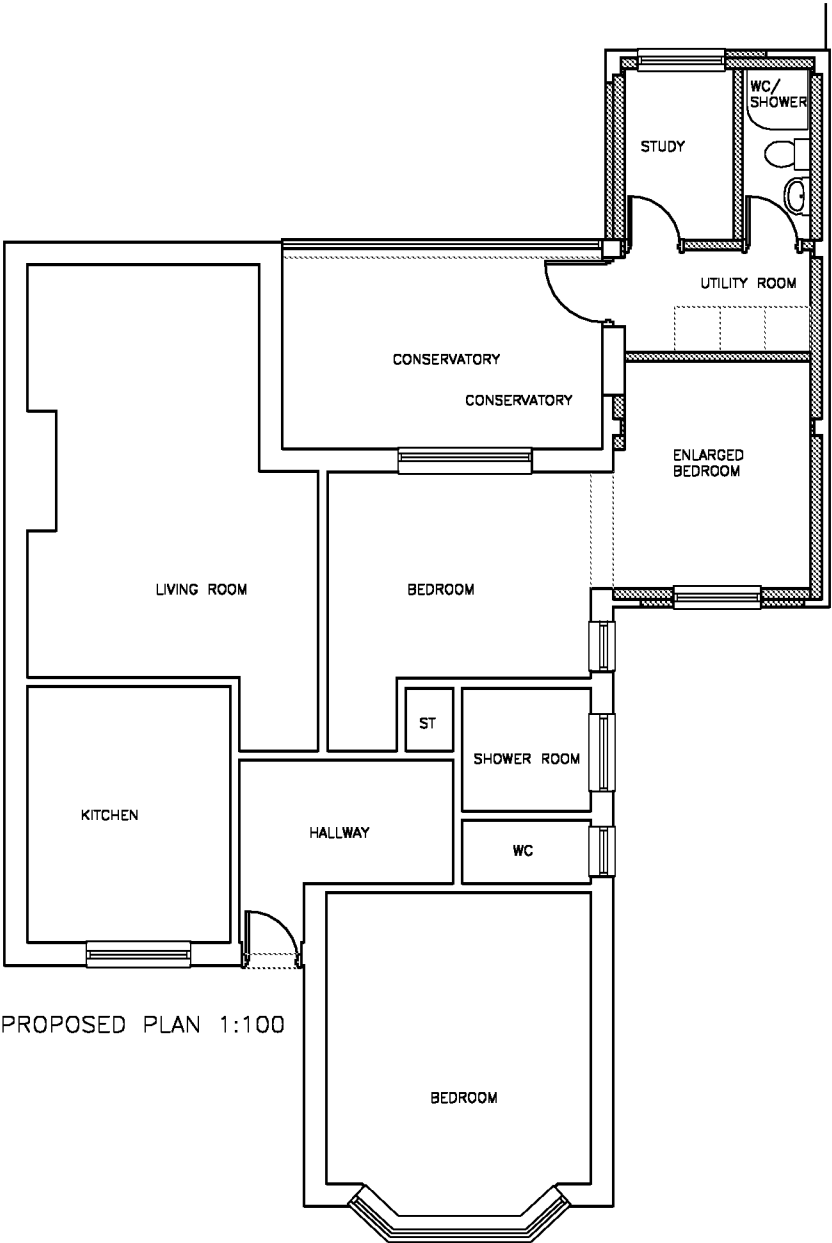

PROPOSED PLAN 1:100

AMdesign

ARCHITECTURE DESIGN DEVELOPMENT
Leeza Aldis-Hobbs ARB RIBA SPAB

Job: 07756 329400
E-mail: leeza@amdesignltd.co.uk

PROJECT
**36 SOUTH DRIVE
FELPHAM
WEST SUSSEX
PO22 7PZ**

PROJECT STAGE
FEASIBILITY

DRAWING
**EXISTING & PROPOSED
GARAGE CONVERSION**

DRAWING No 208/02 REVISION

SCALE 1/100 DATE JAN 2017 DRAWN LA CHECKED

LETTER	REVISION	DATE
This scheme is subject to town planning and all other necessary consents. All dimensions and levels to be checked on site. This drawing is to be read in conjunction with other relevant drawings and documents. Report all discrepancies to the Architect before work commences. AM Design is the trading name of AM Design Ltd © AM Design Ltd. All rights reserved.		