




Steel beams, connections,
bearing & padstone to
structural engineer's details

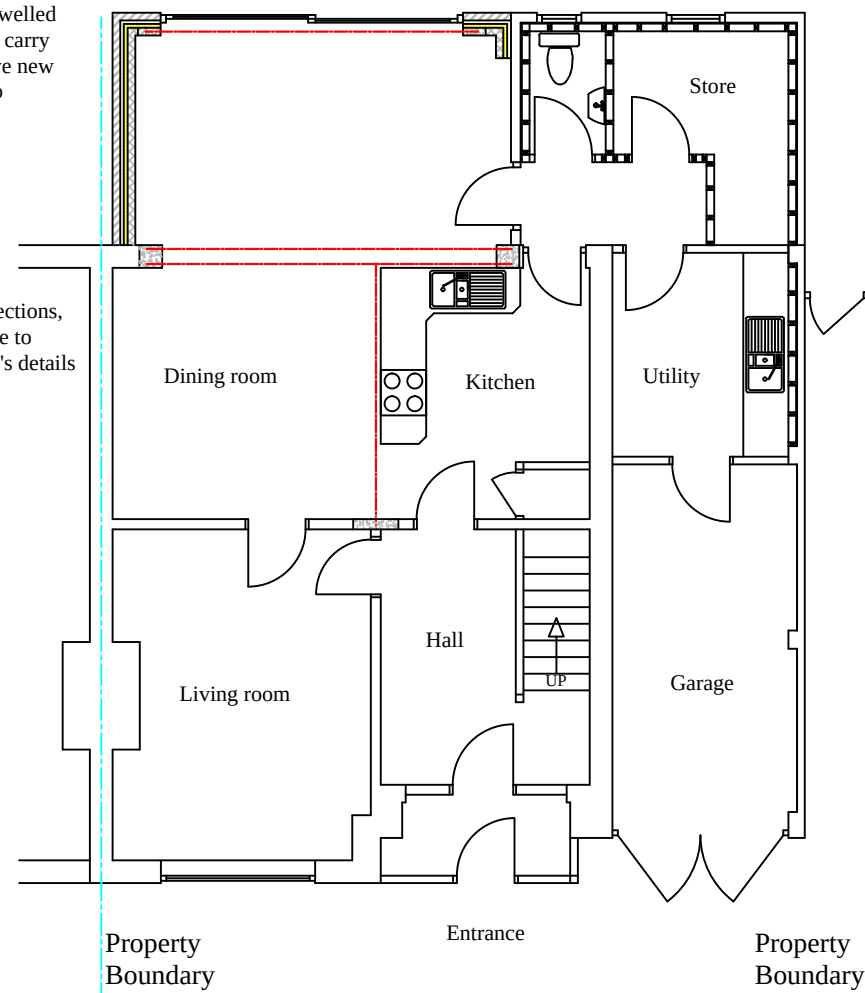

Proposed Ground Floor Plan

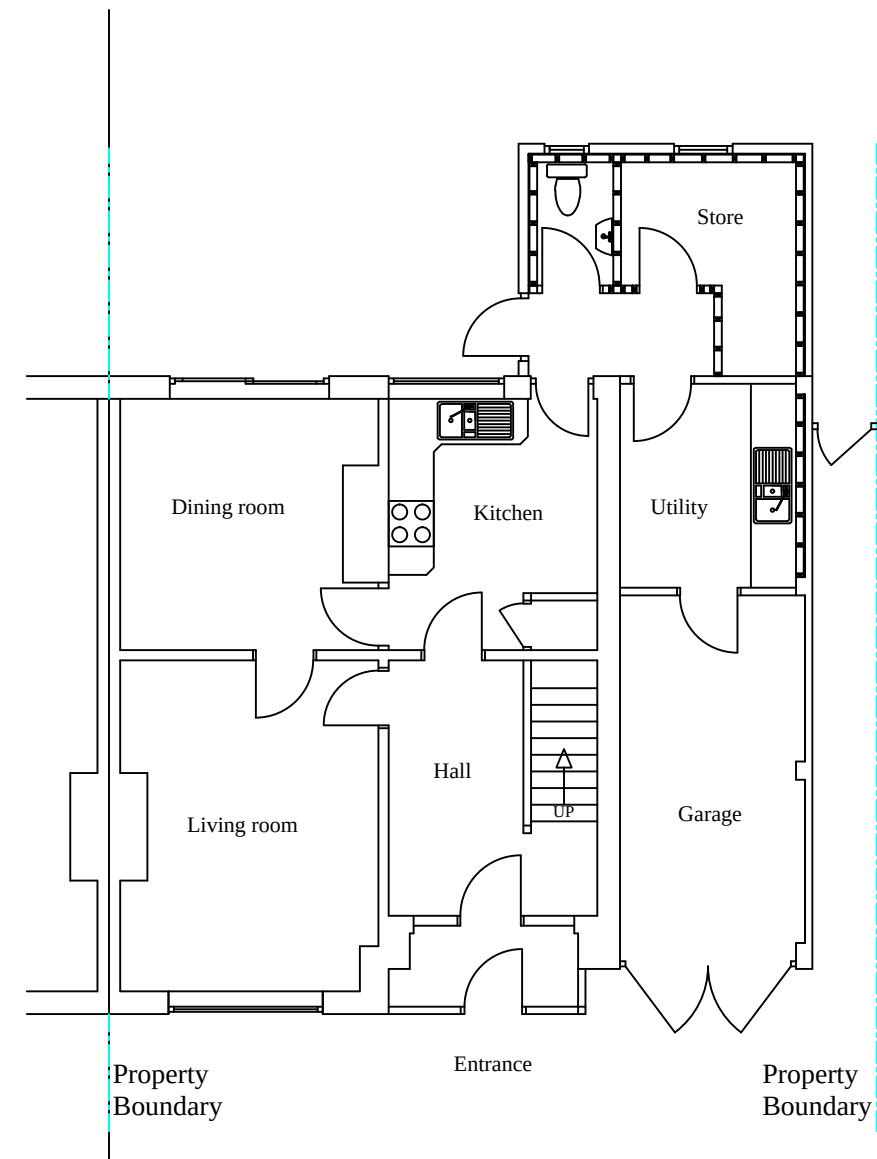

Existing Floor Plan

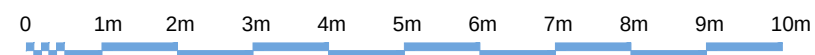

Cawley Gate, 17 Cawley Road, Chichester, PO19 1XB
Tel : 01243 779181, Mobile: 07970727506, Fax: 01243 779181
Email: farhadaarabi@hotmail.co.uk

Farhad Aarabi

PROJECT

Proposed Single Storey Rear Extension & alterations
12 Outerwyke Road Felpham PO22 8HX

TITLE

Existing & Proposed Ground Floor Plans

CLIENT

Mr Daniel Crosthwaite

SCALE

1: 100

DATE

14/05/2020

DRAWING NO.

rev.

1209-01