



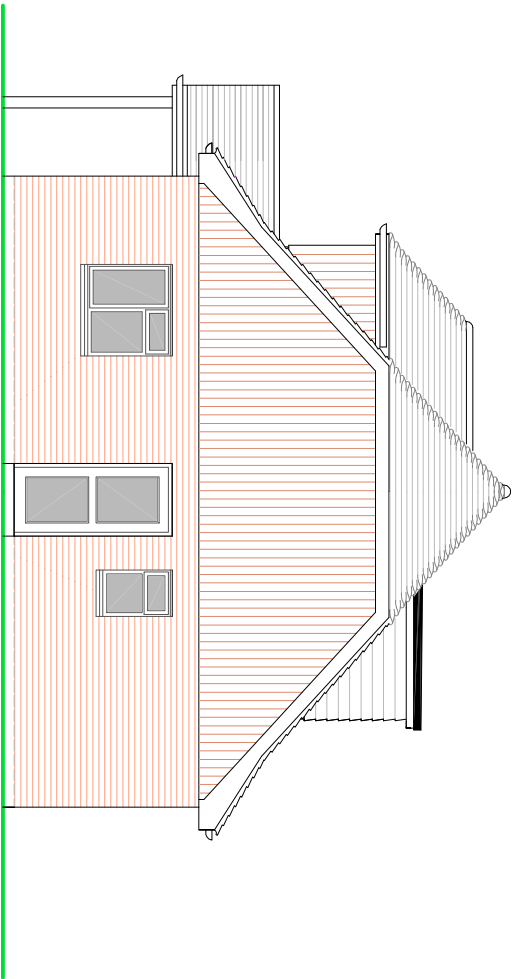

EASTERN ELEVATION

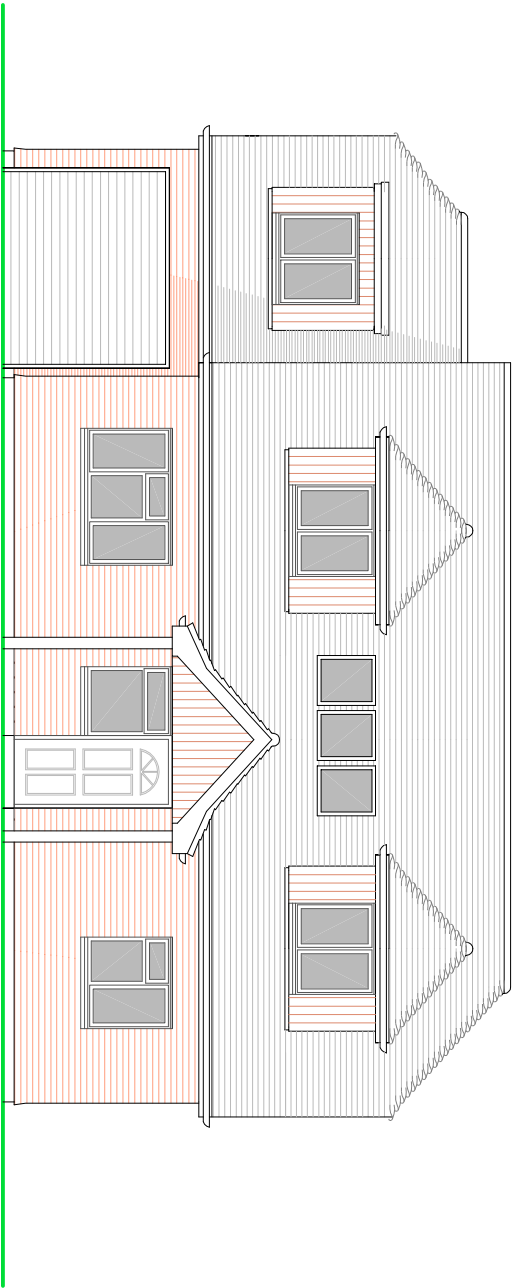


SOUTHERN ELEVATION

NOTES


ROOF - 'Marley Edgemere' interlocking tiles to pitched roof to planning approval.

WALLS - 'Wienerberger Nutcombe' multi face bricks to lower elevations and vertical cedar cladding to gables and front dormer cheeks to planning approval. Rear dormer cheeks to be clad in plain tile hanging to match in colour and texture.


WINDOWS/DOORS - Anthracite powder coated aluminium or PVC framed double glazed units.

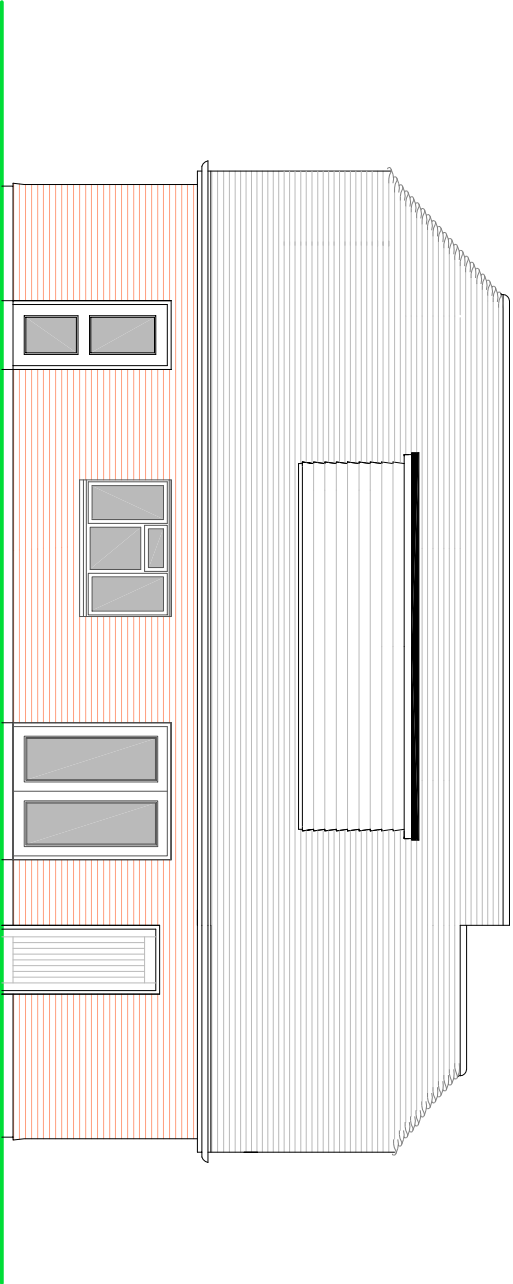

NORTHERN ELEVATION

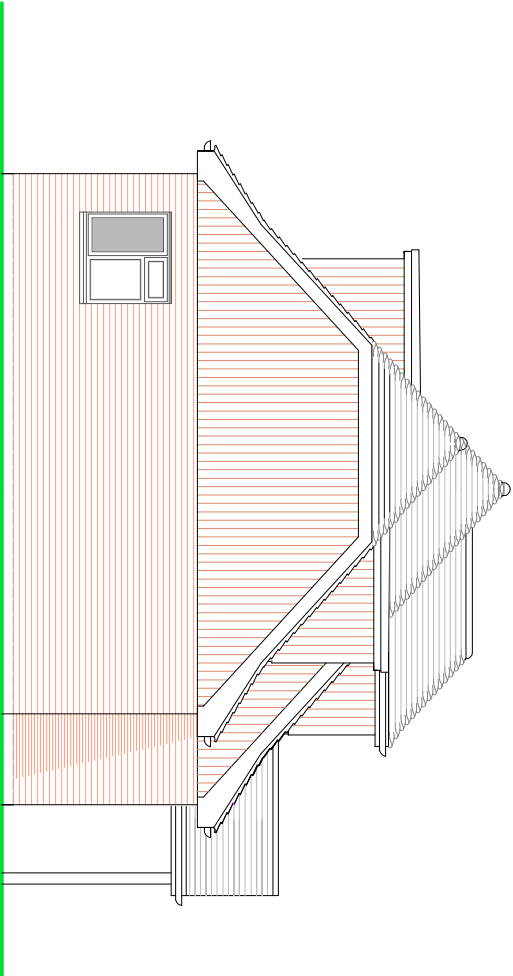

WESTERN ELEVATION

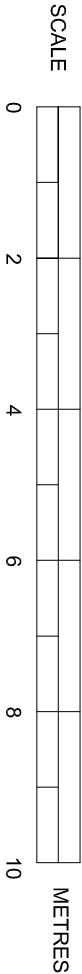

PROPOSED ELEVATIONS
UNIT 2