


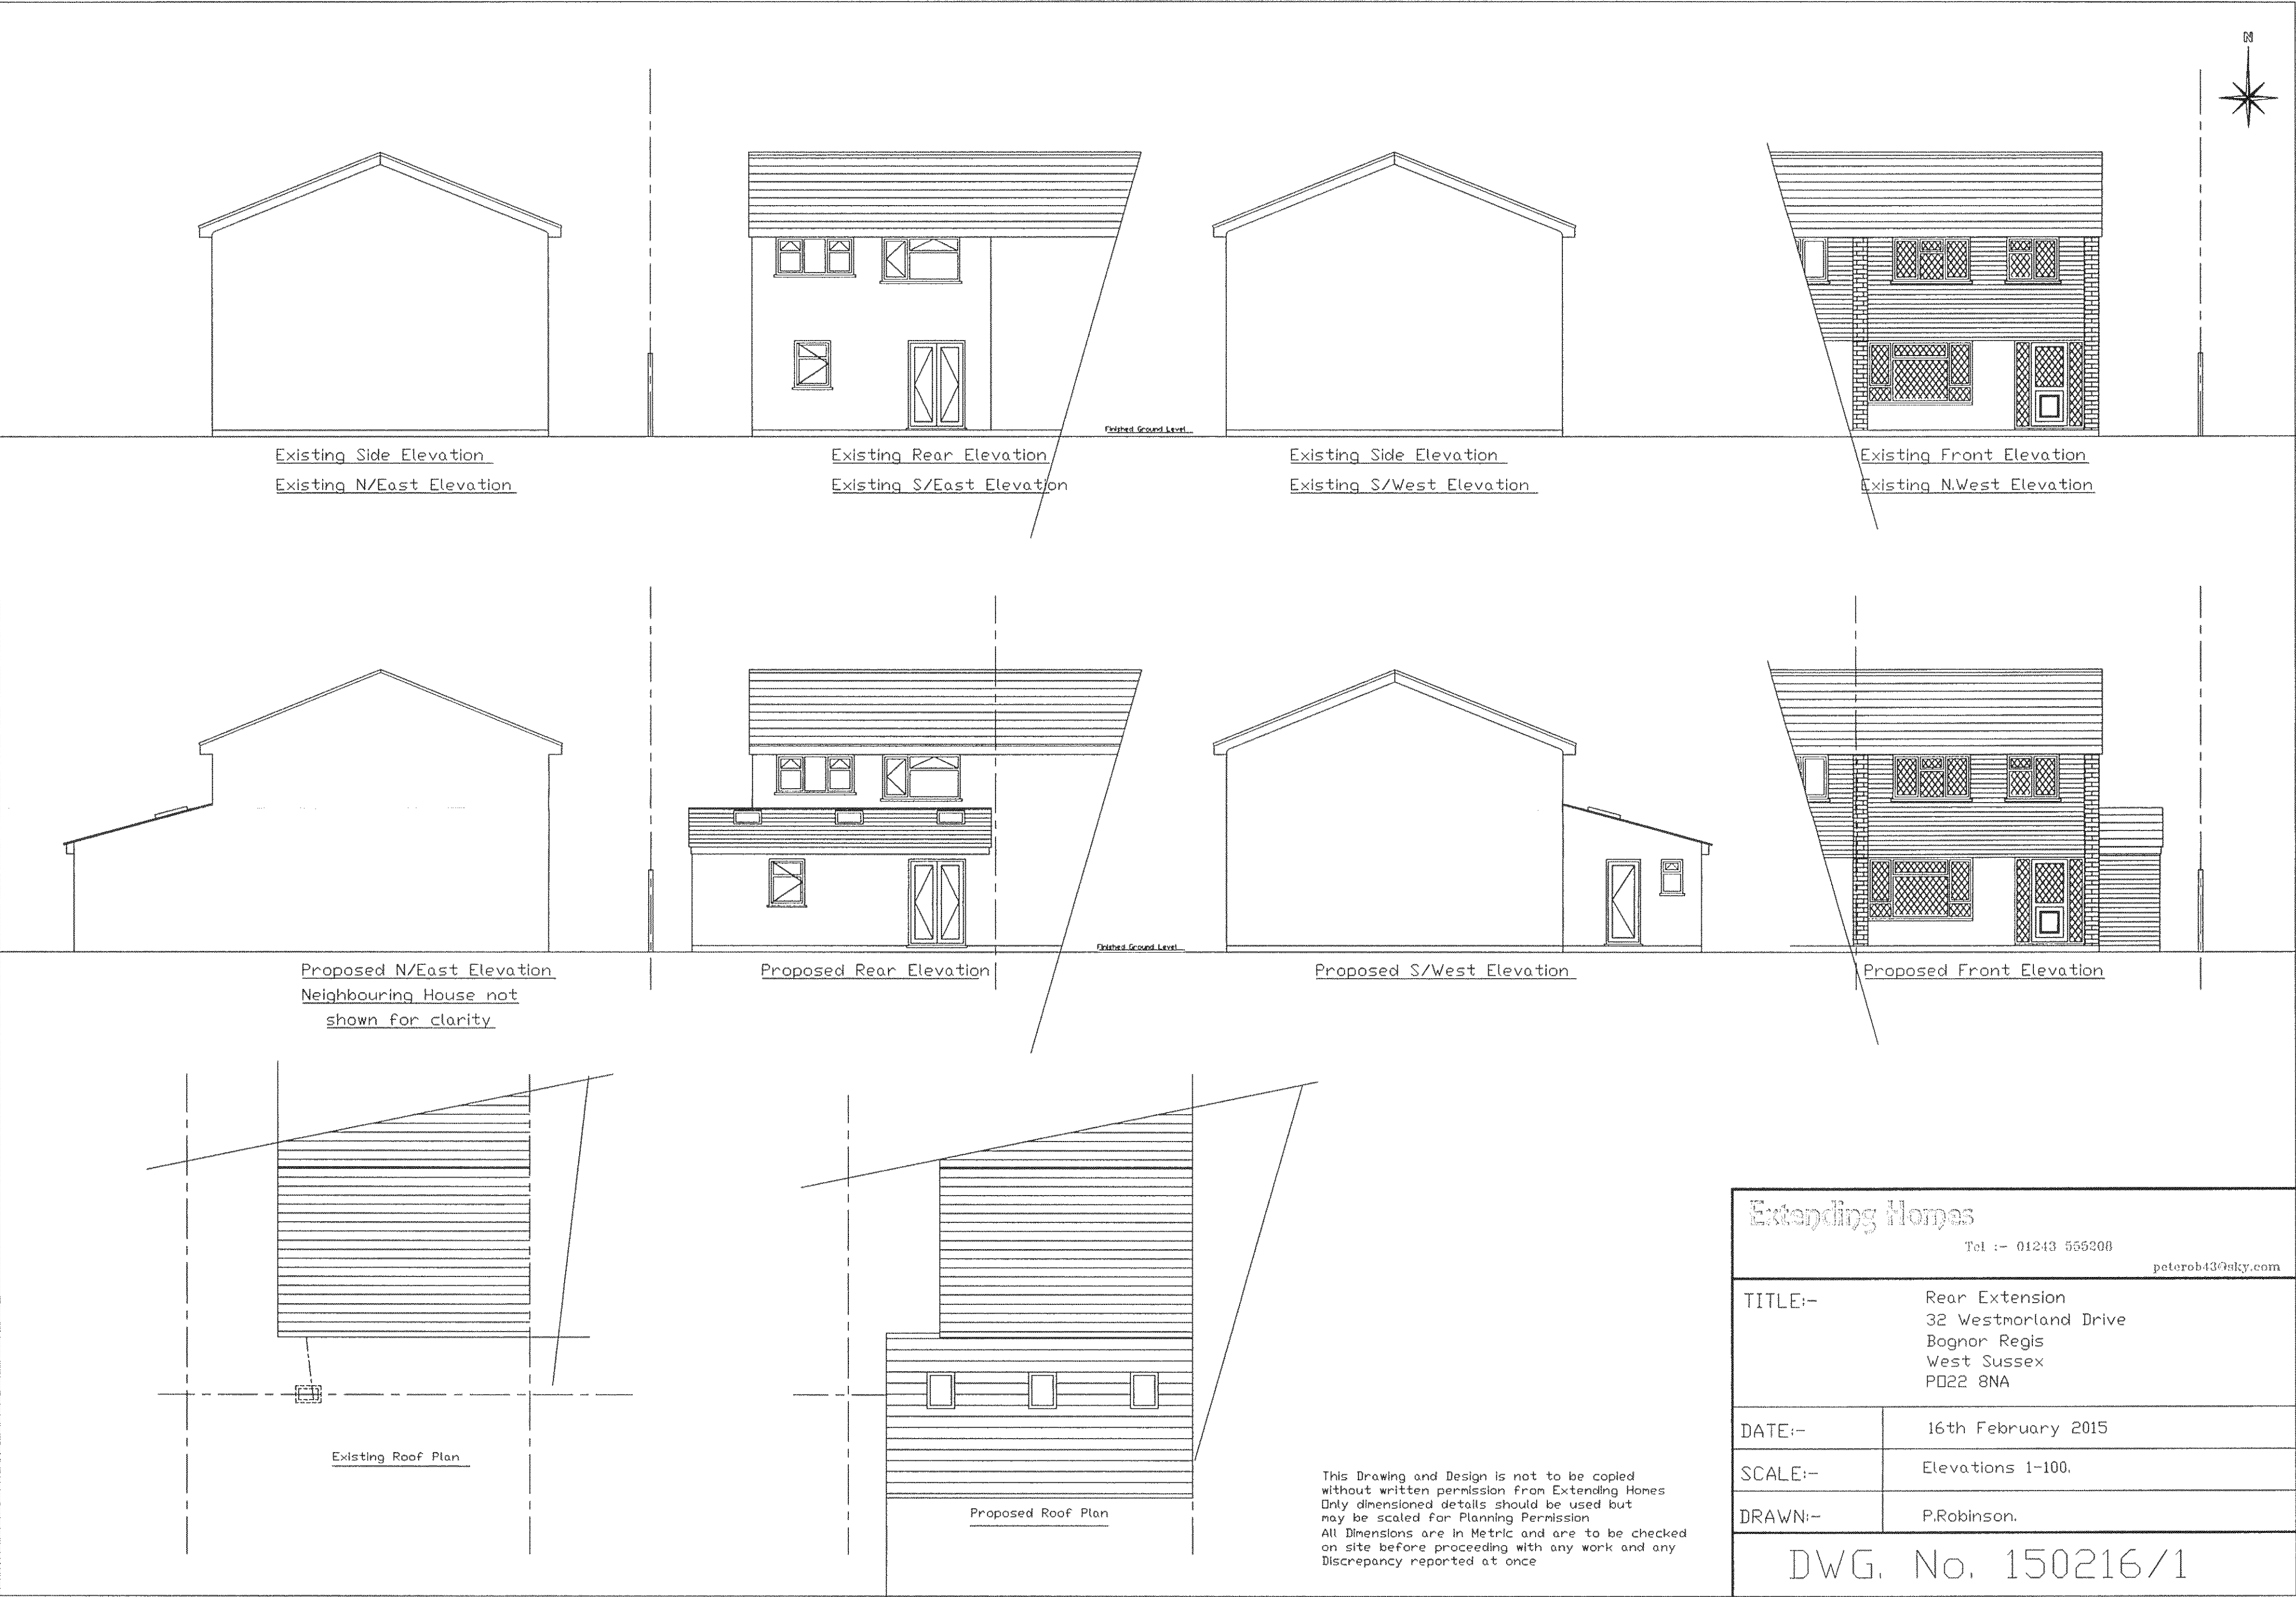

Extending Homes	
Tel :- 01243 555308	
peterob43@sky.com	
TITLE:-	Rear Extension 32 Westmorland Drive Bognor Regis West Sussex PO22 8NA
DATE:-	16th February 2015
SCALE:-	Elevations 1-100.
DRAWN:-	P.Robinson.
DWG. No. 150216/1	