




Obscure glass with no openings below 1.8 metres from floor level.

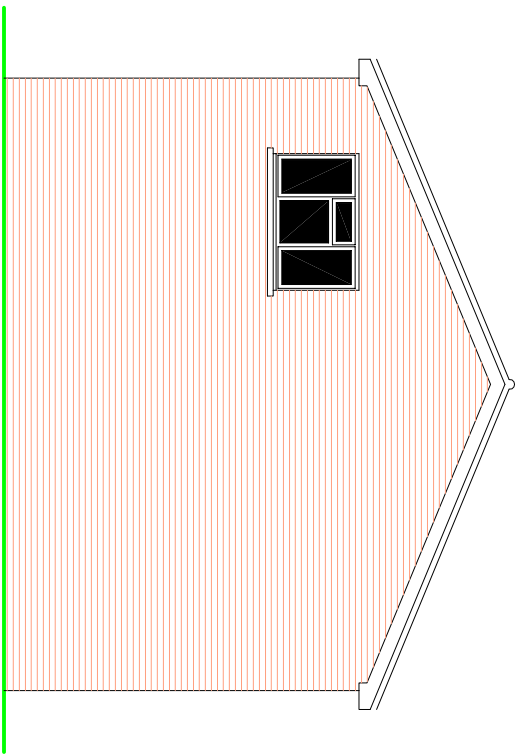


SIDE ELEVATION

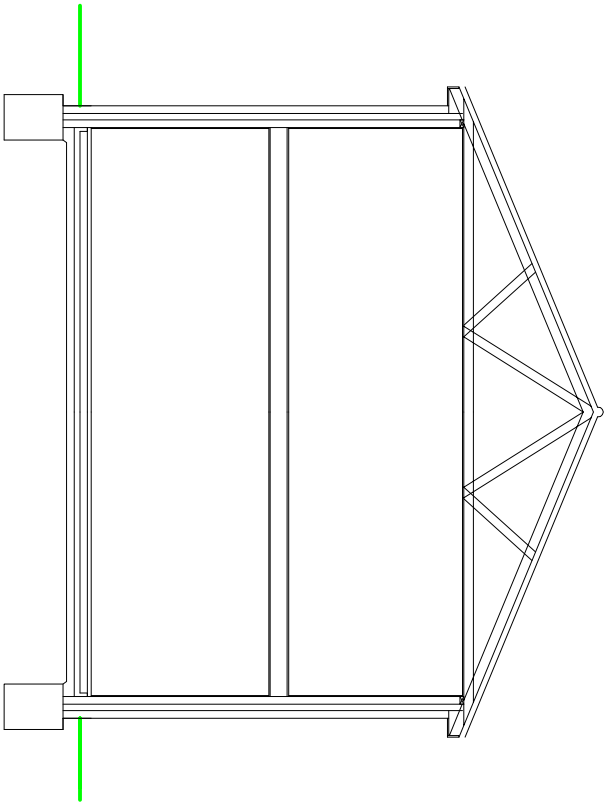


CROSS SECTION

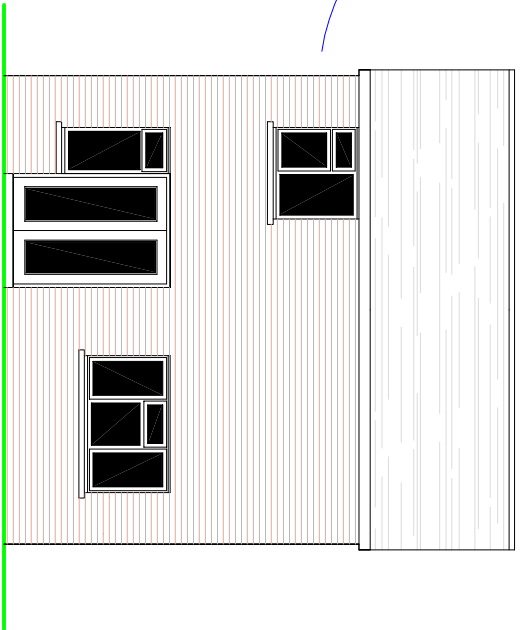

REAR ELEVATION

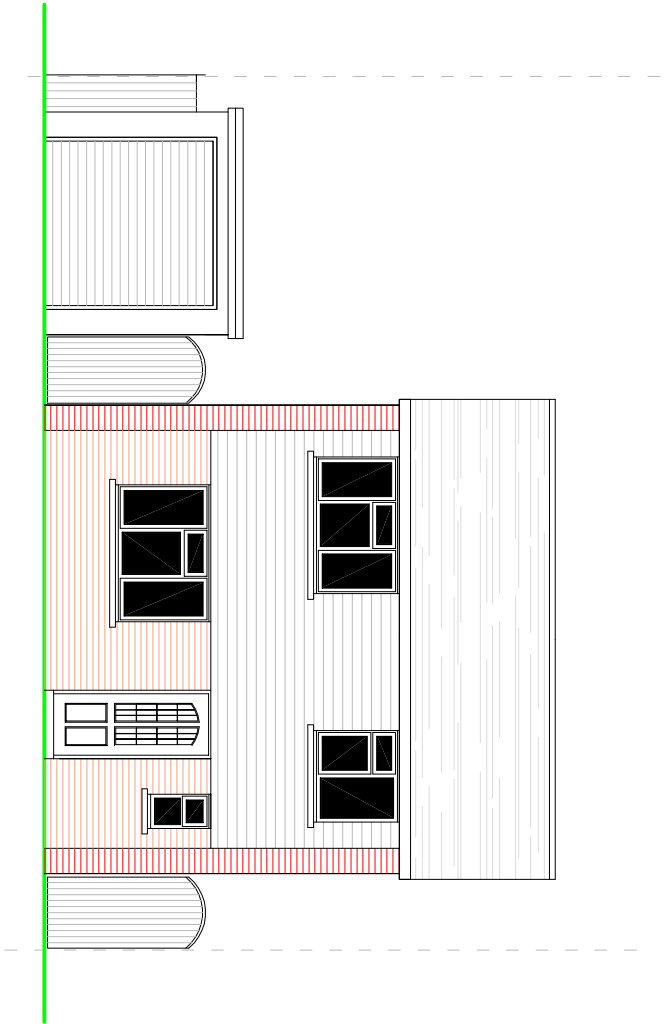

FRONT ELEVATION

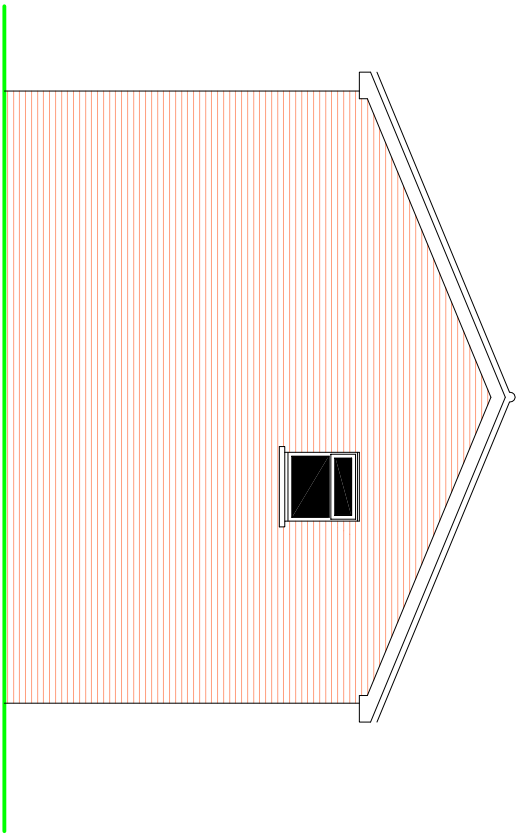

SIDE ELEVATION


NOTES

ROOF - 'Marley Double Roman' (Antique Brown) interlocking pan tile to match with existing house and to planning approval.

WALLS - 'Ipsstock Tradesman Light' bricks to match with existing with upper floor tile hang detail to front elevation to match with existing.

WINDOWS/DOORS - White frame PVC double glazed units.

PROPOSED ELEVATIONS

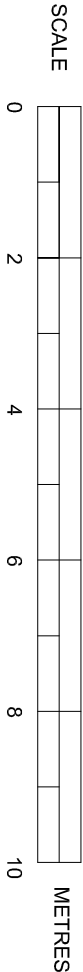

SUSSEX BUILDING CONSULTANCY LIMITED

ADJ. 11 WESTMORLAND DRIVE, FELPHAM,
BOGNOR REGIS, WEST SUSSEX.

SCALE - 1/100 REV - DATE - 16/01/2013



partner
LABC

3 NORTHGATE ROAD
BOGNOR REGIS
PO21 5LZ
TEL - (01243) 961379