


BEACH ESTATE

REF 1

NOT TO SCALE

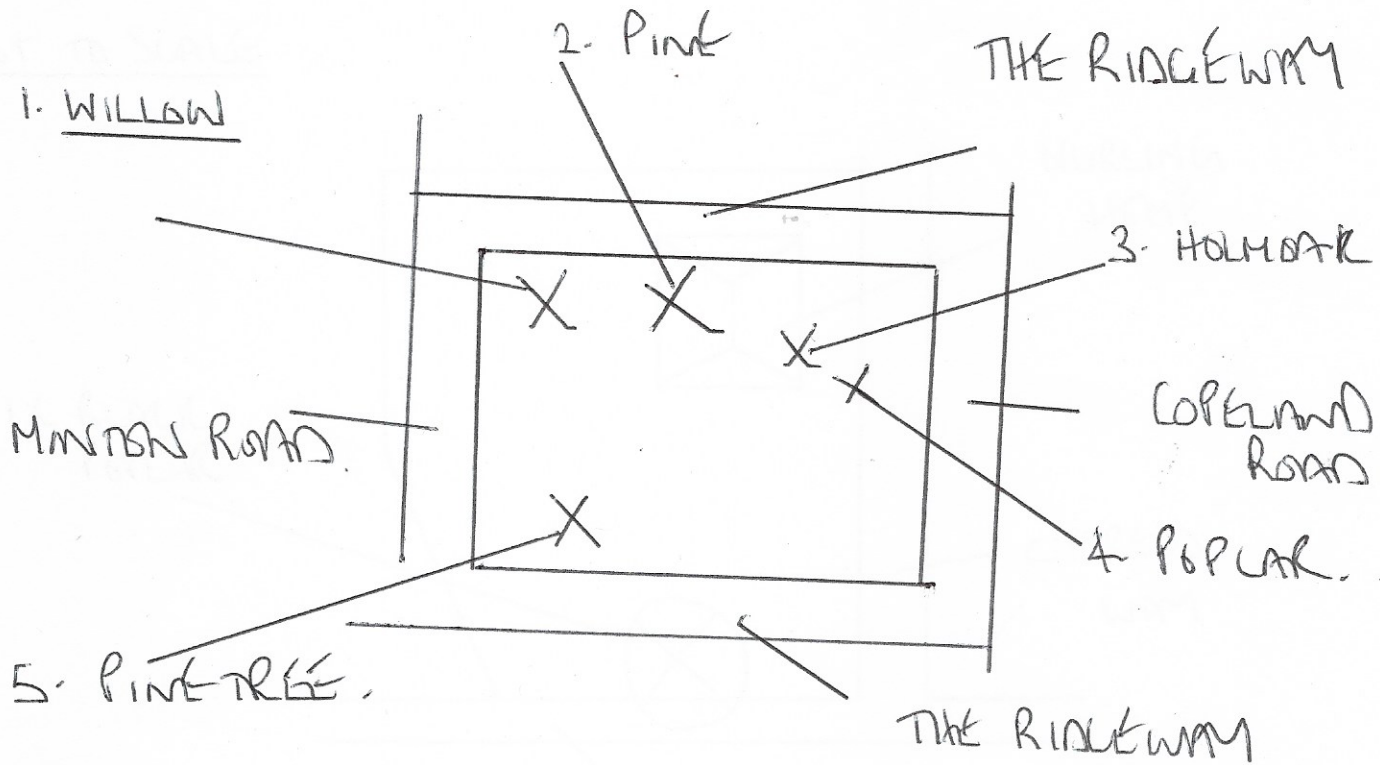

1. TO REMOVE 6 METERS ON N/E SIDE TO LEAVE 2 METERS TO RE-BALANCE & TO CROWN LIFT OVER ROAD UP TO 2.5 METERS ON 1 X WILLOW
2. TO REMOVE LOWEST LIMB ON S/E SIDE ON 1 X PINE
3. TO CROWN LIFT OVER ROAD UP TO 2.5 METERS ON 1 X HOLM OAK TO REMOVE LIMB GOING INTO PINE TREE
4. TO RE-POLLARD 1 X POPLAR TO PREVIOUS POINTS.
5. TO CROWN LIFT 2.5 M ON SOUTH SIDE ON 1 X PINE TREE