



\* ALL FLOOR & SURFACE WATER DETAILS TO BE READ IN CONJUNCTION WITH \*  
DETAILED DESIGNWORK PREPARED BY ROBERT CLARK ASSOCIATES

sewage treatment  
plant

parking

secure cycle  
store

concrete hog headwall

FB



SITE PLAN 1:500 @ A3

0 5 10 15 20 25 m  
metres

+ External bulkhead light fitting (see finishes schedule).

Wayne Gander MCIAT  
Architectural Technologist  
98 Durrington Lane  
Worthing  
West Sussex BN13 2RO  
Tel. 01903 694817

## SECURE CYCLE STORE DETAILS 1:100

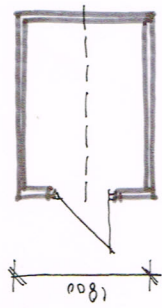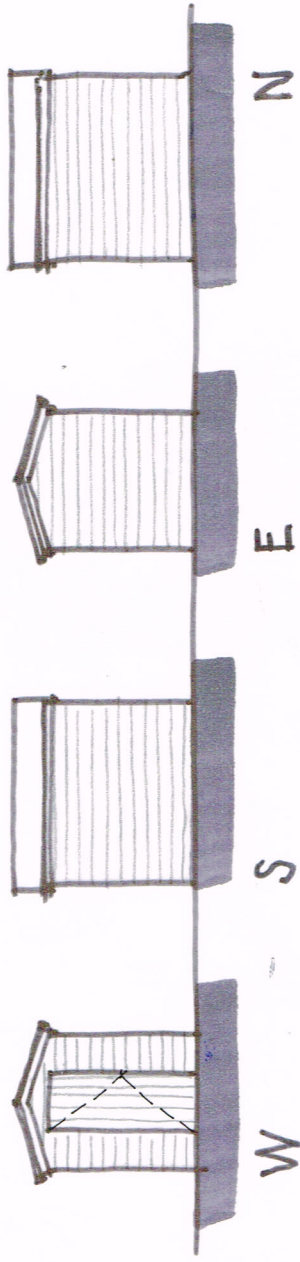

PLAN 1:100

- C - four (SW) drainage details updated, external light's added 29/3/21  
B - distance to east boundary increased to 7m 25/4/19.  
Revisé A - cycle store location amended 4/3/19

MOW COTTAGE, WORMS LANE, FELPHAM

Proposals 01 C

Feb 2019