


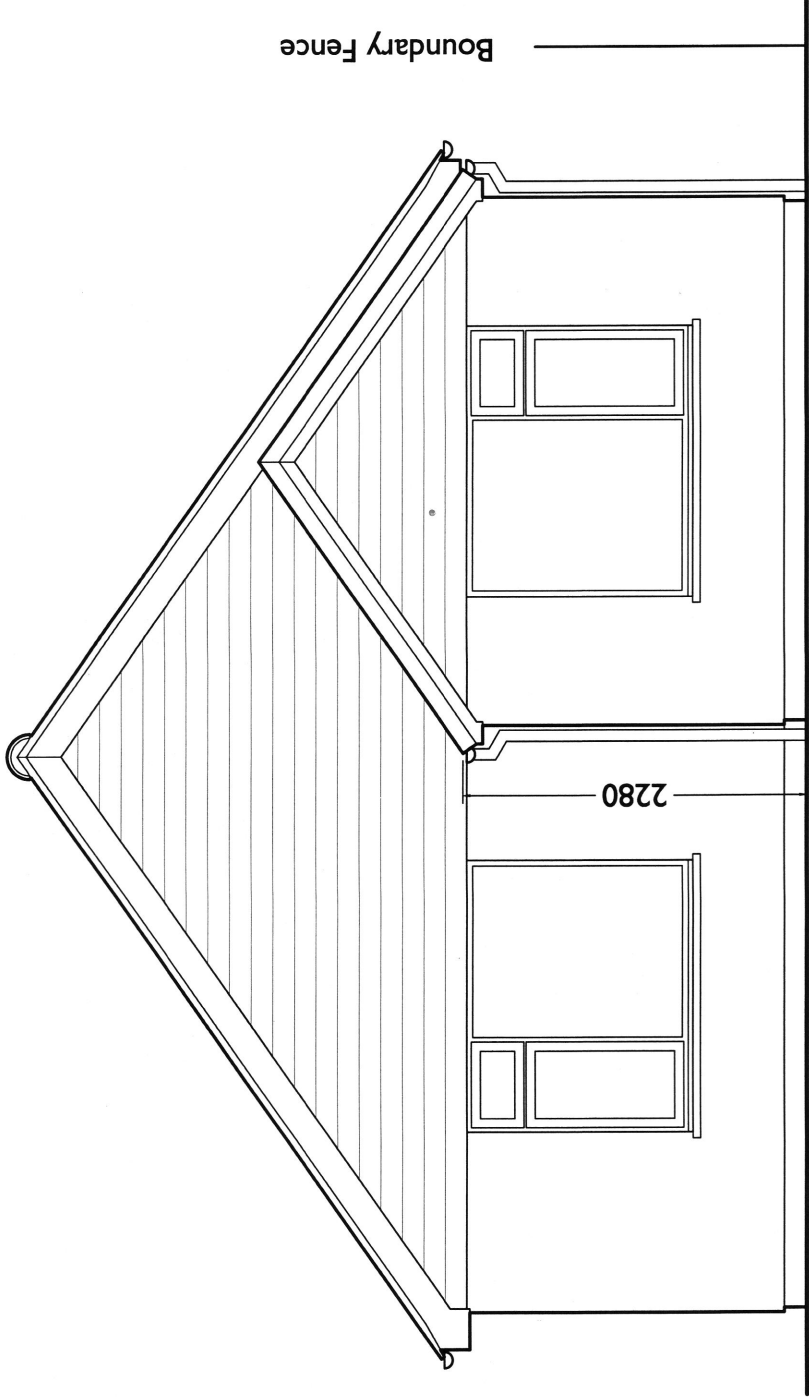


West Elevation
As Existing



South Elevation (from Roundle Avenue)
As Existing



East Elevation
As Existing

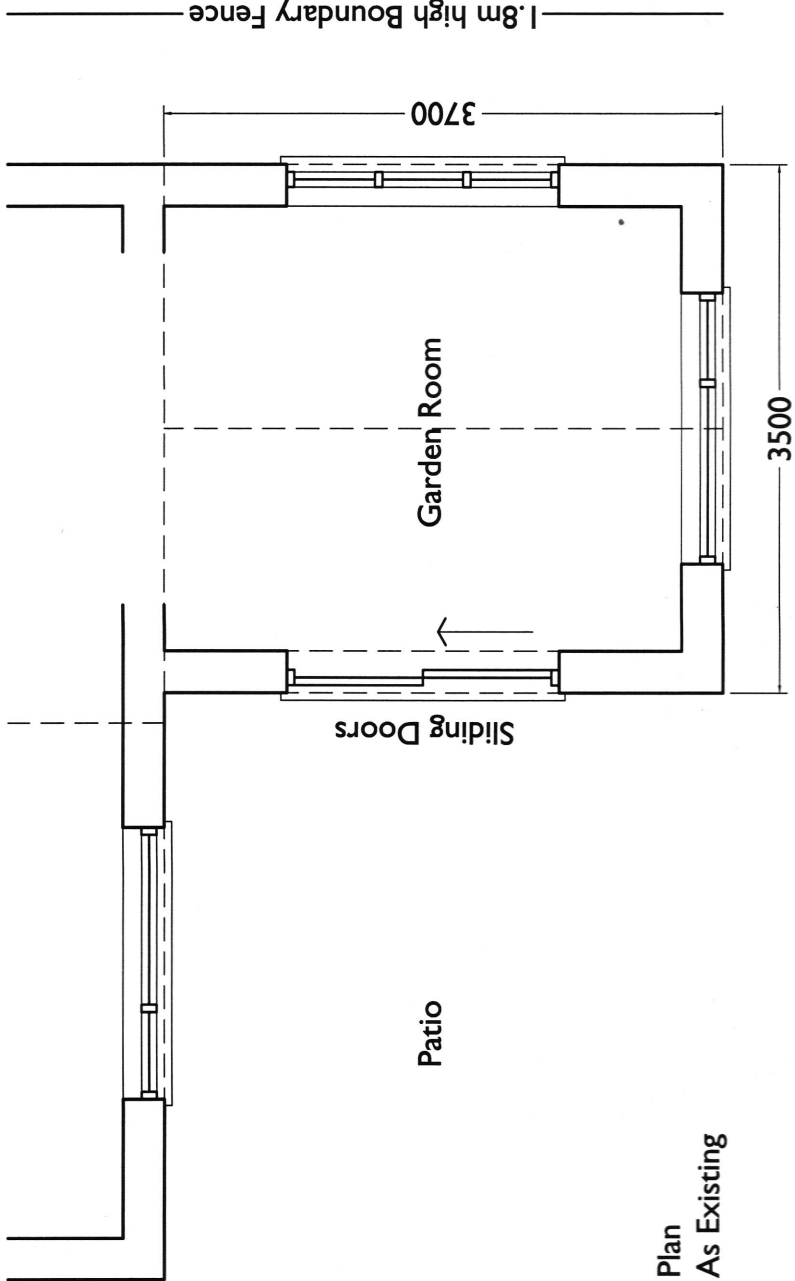

Plan
As Existing

Existing Notes

- Walls.
- Painted 'Tyrolean' render finish.
- Grey Brick plinths.
- Main Roof.
- Roofing tiles, half round ridges. Wet Verges.
- Garden Room Roof.
- Twinwall polycarbonate sheet, patent glazed roof.
- Eaves.
- White uPVC soffits and bargeboards.
- Windows and Doors.
- White uPVC casement windows and doors.
- Rainwater goods.
- White, squareline uPVC gutters and round downpipes.
- Paths.
- Concrete block paviors.



Proposed Tiled Roof replacing Polycarbonate
Roof on Existing Garden Room.
59 Roundle Avenue, Bognor Regis. PO22 8LJ.
For Ms L Cutler

Scale 1:50
12 May 2022

PL01a