


\\SERVER1\DESIGN\CURRENT PROJECTS\BARRATT SOUTHAMPTON\FELPHAM WEST SUSSEX\SITE LAYOUT\COMMUNITY BUILDING SITE LAYOUT CB REV B

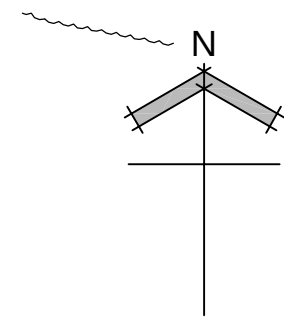

Drawn by : CMI
Checked by :
Date: JUNE'11
© This drawing and the works depicted contains information that is the copyright of Carlton Design Partnership Ltd. This drawing may also contain copyrighted information of third parties. This drawing or part thereof may not be reproduced, re-used or altered except with the written permission of the originators. No liability will be accepted for amendments made by third parties. Scaled measurements must not be taken from this drawing. Any discrepancy or disparity must be notified to the originator in writing. This drawing may contain Ordnance Survey Data that is subject to Crown Copyright. All Rights reserved.

Revisions	Rev	Date	Drawn	Checked
A.	19.12.13.	CMI.		
B.	18.07.14.	CMI.		

BLOCK AMENDED TO EXTEND ROOF. PARKING SPACES RELOCATED.
BLOCK AMENDED IN LINE WITH WORKING DRAWINGS.

Legend

- Application Boundary
- Existing Trees & Shrubs
- Parking Space
- Footpath
- Railings
- Line of footpath diversion.

FOR HARD / SOFT LANDSCAPE INFORMATION REFER TO FABRIK DWG. D1530.L.500.

Project:
AREA 6
FELPHAM
WEST SUSSEX
Drawing Title:
COMMUNITY BUILDING
SITE LAYOUT



carlton
design partnership
selwyn house, 32a castle way, southampton, so14 2aw
carlton design partnership ltd reg228416 registered office: 7 winley 1st Old Chesham Road BN1 1JL
tel: 023 8071 9400
Scale: 1:500 @ A2
Drg No: D110609/CB/SL
Rev: B