



- A** Premium grade turf to matting and mounding
- B** Amenity grass seed to surrounding area
- C** Grass matting 'ecosmart' surfacing provides a safer surface to the play equipment and prevents wear
- D** Mounding up to 1.2m in height to a gradient of 1:3 where possible created using spoil on site
- E** Self binding gravel to pathways with softwood timber edging boards
- F** Proposed ornamental trees 12-14cm girth
- G** Proposed single species hedge planting surrounds the play space in a double staggered row
- H** Powder coated bow top fencing 1.2m in height
- I** Self closing pedestrian access gate 1.2m wide in red for partially sighted users
- J** Maintenance access gate 3m wide with self closing pedestrian access

Signage to the play space to include the following notifications -


- the area is solely for the use of children
- adults are not allowed unless accompanied by children
- dogs are excluded
- the name and telephone number of the operator of the facility should be detailed to report any incident or damage to the play equipment
- location of the nearest public telephone

N.B. All natural play features and play equipment to comply with and be in accordance with the provisions of BS EN 1176 - playground equipment and surfacing and BS EN 1177 - impact absorbing playground surfacing.


Do not scale hard copies of this drawing or interrogate CAD versions, only stated dimensions and coordinates are to be relied upon

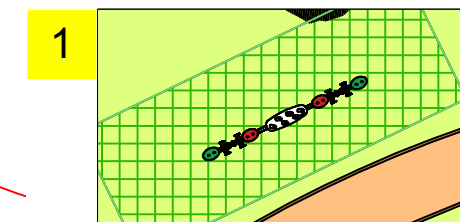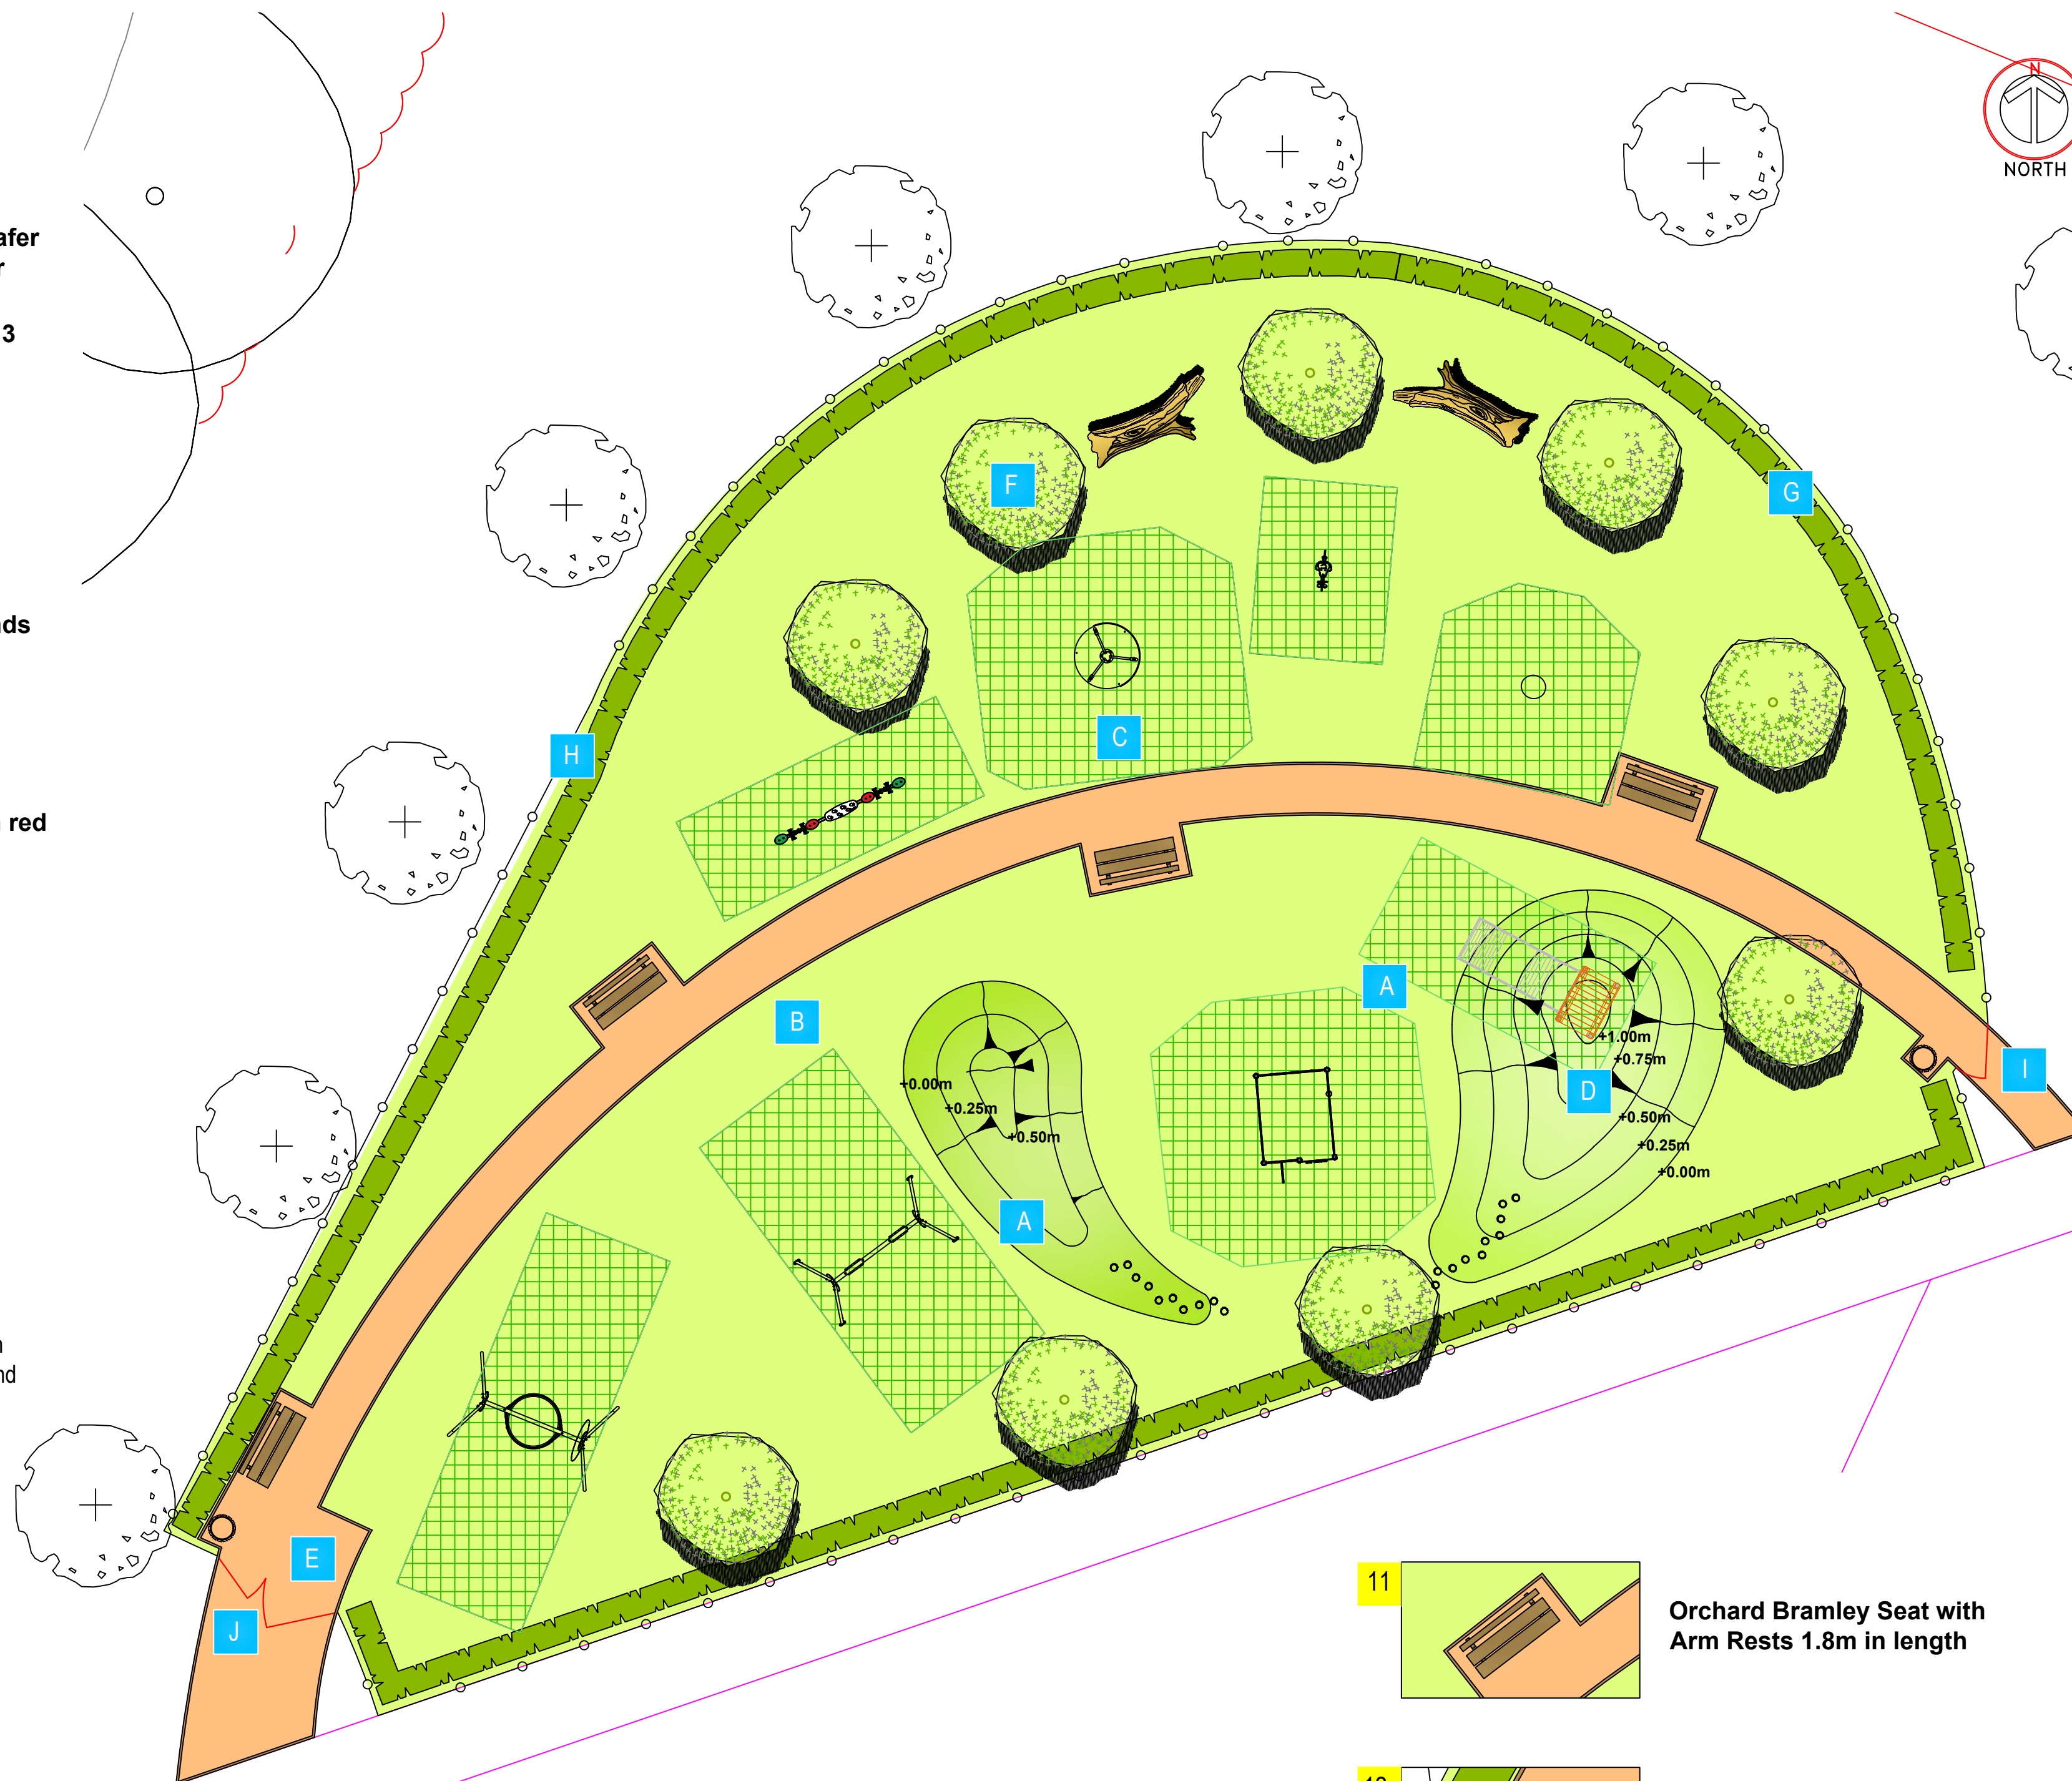


Vinci Play Bear spring seesaw PVB8018-A-S

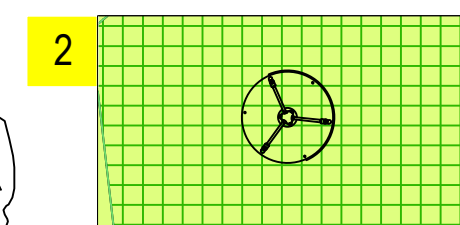


Proludic J2400 Roundabout

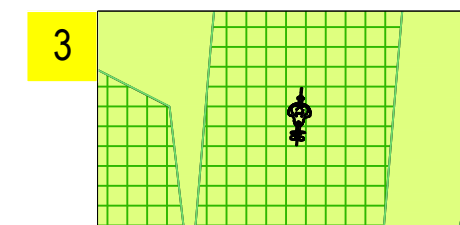


Kompan Snake Springer M169

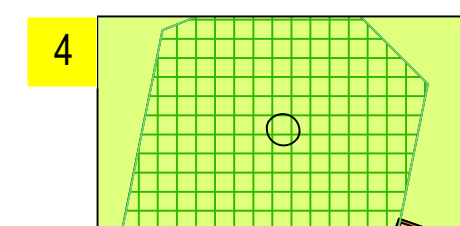


Kompan Spinner Bowl Blue ELE 400024

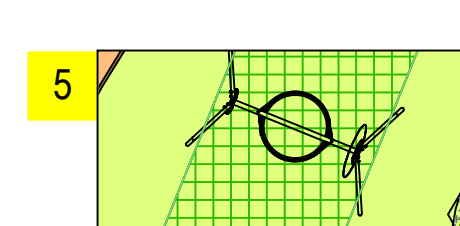


Proludic Birds Nest Swing J441

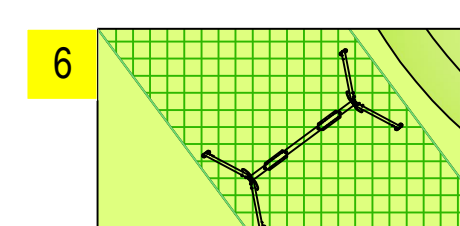


Proludic basic swing J472

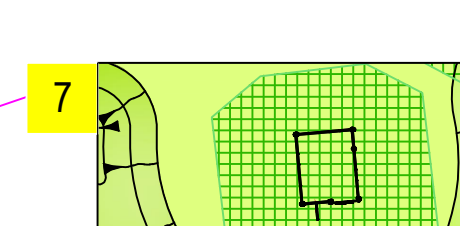

Vinci Play Super Climbaround PVL9002-A-WL

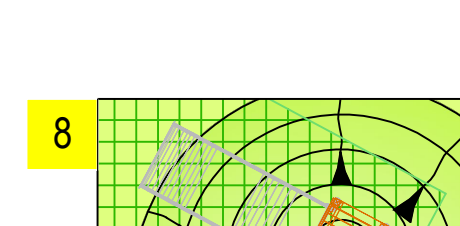


Norleg embankment slide 1.2m high LE21040 with platform LE21113

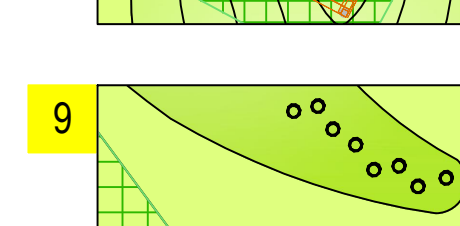


Full log rounds 200mm diameter as balancing structure on mound



Fallen Tree 600-900mm diameter to provide informal seating and balancing

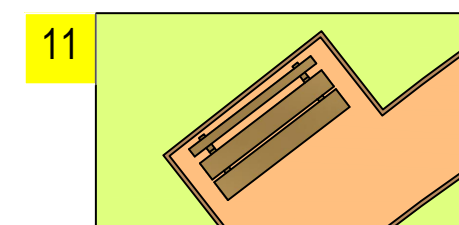

Orchard Bramley Seat with Arm Rests 1.8m in length

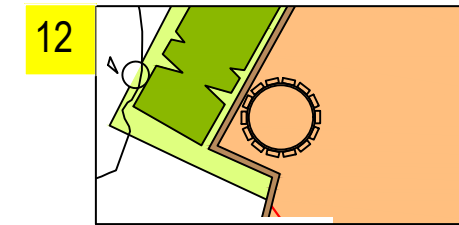

Wybone LBV 20 litter bin in black with ADC logo



Combined LEAP/NEAP, Blakes Mead - Felpham

Landscape Plan
Barratt Homes - Southampton

5455 Revision C
EM 1:100 at A1
21st February 2013

Covey design
part of
tcl group